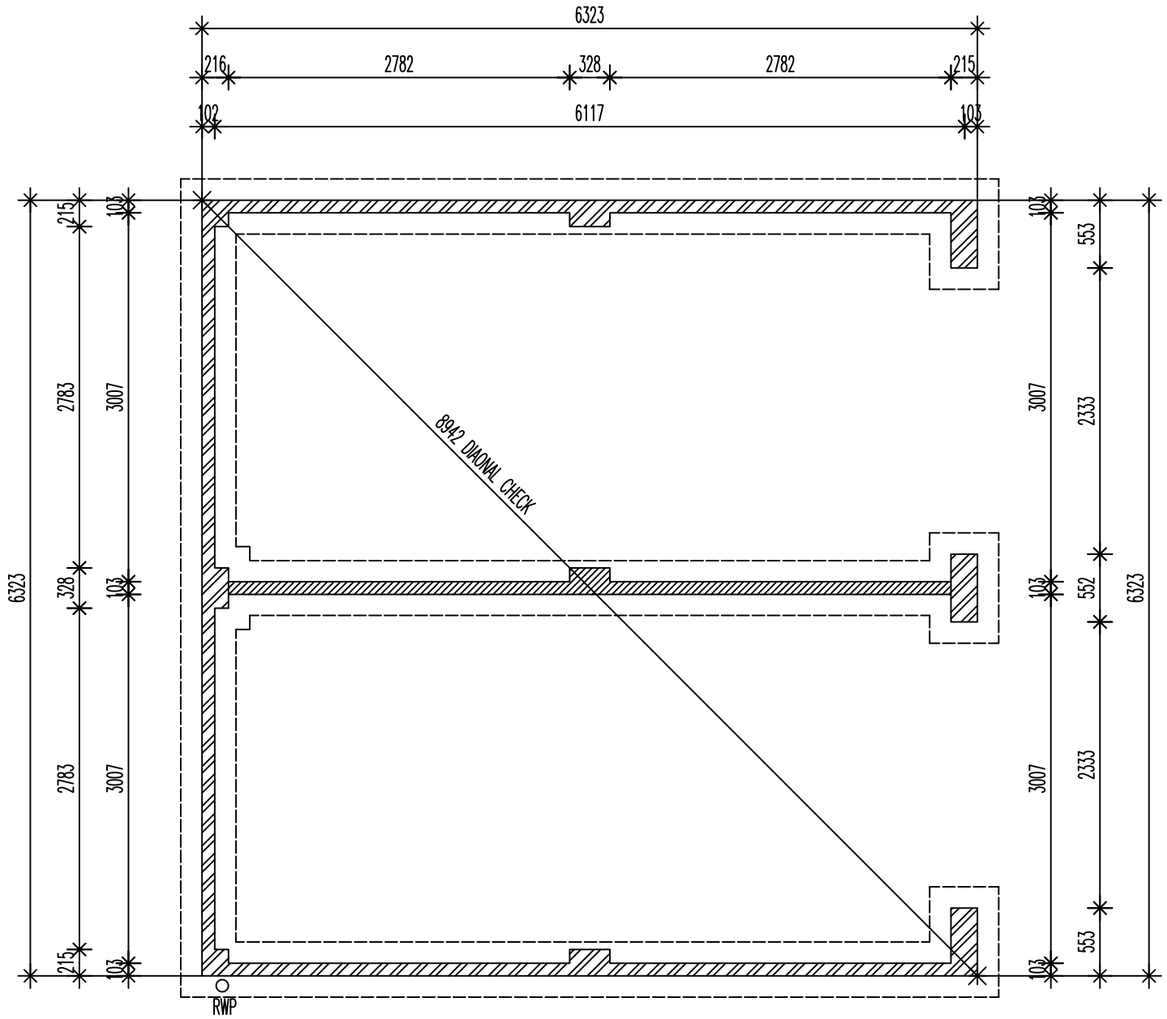

FOUNDATION PLAN.

KEY.

DENOTES FACING BRICKWORK

DENOTES 100MM THICK STANDARD LIGHTWEIGHT AGGREGATE 3.5N/MM SQ. BLOCKWORK.

DASHED LINES INDICATE 600MM WIDE FOUNDATIONS TO EXTERNAL WALLS & 450MM WIDE FOUNDATIONS TO INTERNAL WALLS. REFER TO CONSULTING ENGINEERS DRAWINGS FOR ACTUAL SIZE & TYPE

miller homes
East Midlands
Cedar House, 35 Ashbourne Road, Derby, DE22 3FS
Tel: (01332) 867 300 Fax: (01332) 867 301
www.homes.miller.co.uk

© THIS DRAWING IS COPYRIGHT

Scale: 1:50
Date: MAY 2012
Author: L.S.
Drawing No. GD30/FP/01

Title: STANDARD GARAGE DOUBLE GARAGE 30

Title: FOUNDATION PLAN GROUND BEARING ONLY

CONTRACTORS MUST CHECK ALL DIMENSIONS ON SITE. ONLY FIGURED DIMENSIONS TO BE WORKED FROM DISCREPANCIES MUST BE REPORTED TO THE DESIGN OFFICE BEFORE PROCEEDING

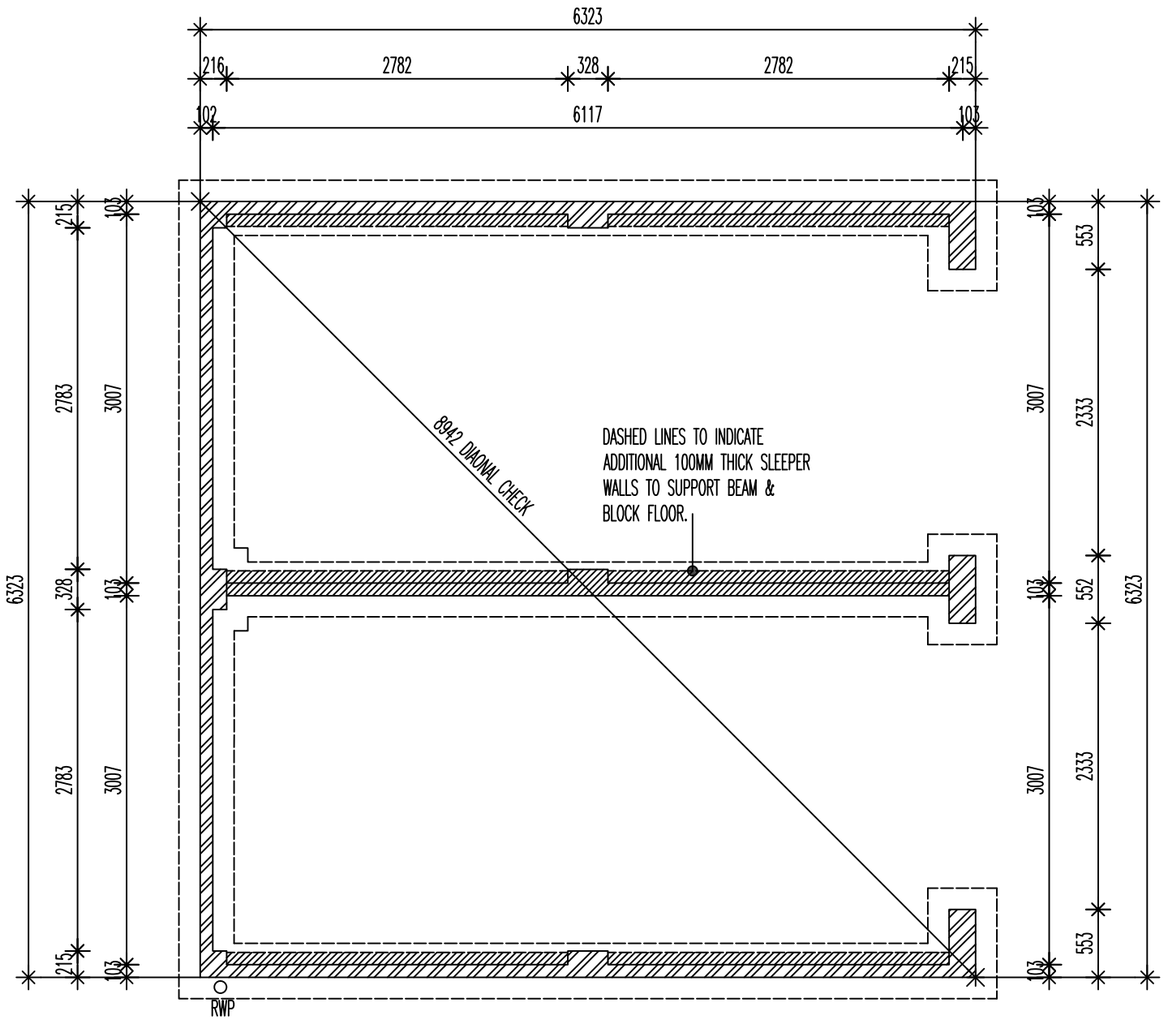

FOUNDATION PLAN.

KEY.

DENOTES FACING BRICKWORK

DENOTES 100MM THICK STANDARD LIGHTWEIGHT AGGREGATE 3.5N/MM SQ. BLOCKWORK.

DASHED LINES INDICATE 600MM WIDE FOUNDATIONS TO EXTERNAL WALLS & 450MM WIDE FOUNDATIONS TO INTERNAL WALLS. REFER TO CONSULTING ENGINEERS DRAWINGS FOR ACTUAL SIZE & TYPE

miller homes
East Midlands
Cedar House, 35 Ashbourne Road, Derby, DE22 3FS
Tel: (01332) 867 300 Fax: (01332) 867 301
www.homes.miller.co.uk

© THIS DRAWING IS COPYRIGHT

Scale: 1:50
Date: MAY 2012
Author: L.S.
Drawing No. GD30/FP/02

Title: STANDARD GARAGE DOUBLE GARAGE 30

Title: FOUNDATION PLAN SUSPENDED SLAB ONLY

CONTRACTORS MUST CHECK ALL DIMENSIONS ON SITE. ONLY FIGURED DIMENSIONS TO BE WORKED FROM DISCREPANCIES MUST BE REPORTED TO THE DESIGN OFFICE BEFORE PROCEEDING

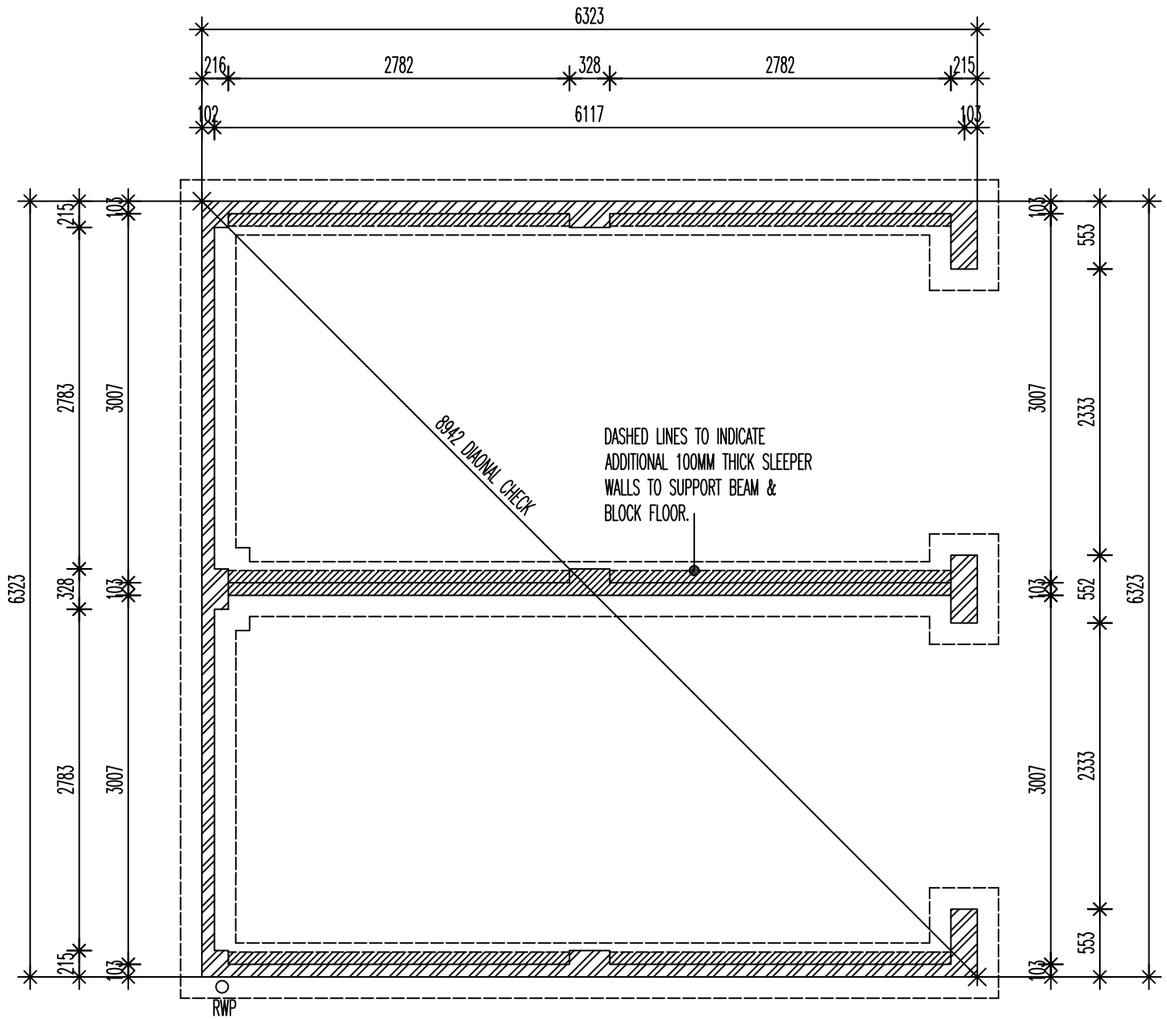

FOUNDATION PLAN.

KEY.

DENOTES FACING BRICKWORK

DENOTES 100MM THICK STANDARD LIGHTWEIGHT AGGREGATE 3.5N/MM SQ. BLOCKWORK.

DASHED LINES INDICATE 600MM WIDE FOUNDATIONS TO EXTERNAL WALLS & 450MM WIDE FOUNDATIONS TO INTERNAL WALLS. REFER TO CONSULTING ENGINEERS DRAWINGS FOR ACTUAL SIZE & TYPE

miller homes
East Midlands
Cedar House, 35 Ashbourne Road, Derby, DE22 3FS
Tel: (01332) 867 300 Fax: (01332) 867 301
www.homes.miller.co.uk

© THIS DRAWING IS COPYRIGHT

Scale: 1:50
Date: MAY 2012
Author: L.S.
Drawing No. GD30/FP/03

Title: STANDARD GARAGE
DOUBLE GARAGE 30

Title: FOUNDATION PLAN
BEAM & BLOCK

CONTRACTORS MUST CHECK ALL DIMENSIONS ON SITE. ONLY FIGURED DIMENSIONS TO BE WORKED FROM DISCREPANCIES MUST BE REPORTED TO THE DESIGN OFFICE BEFORE PROCEEDING

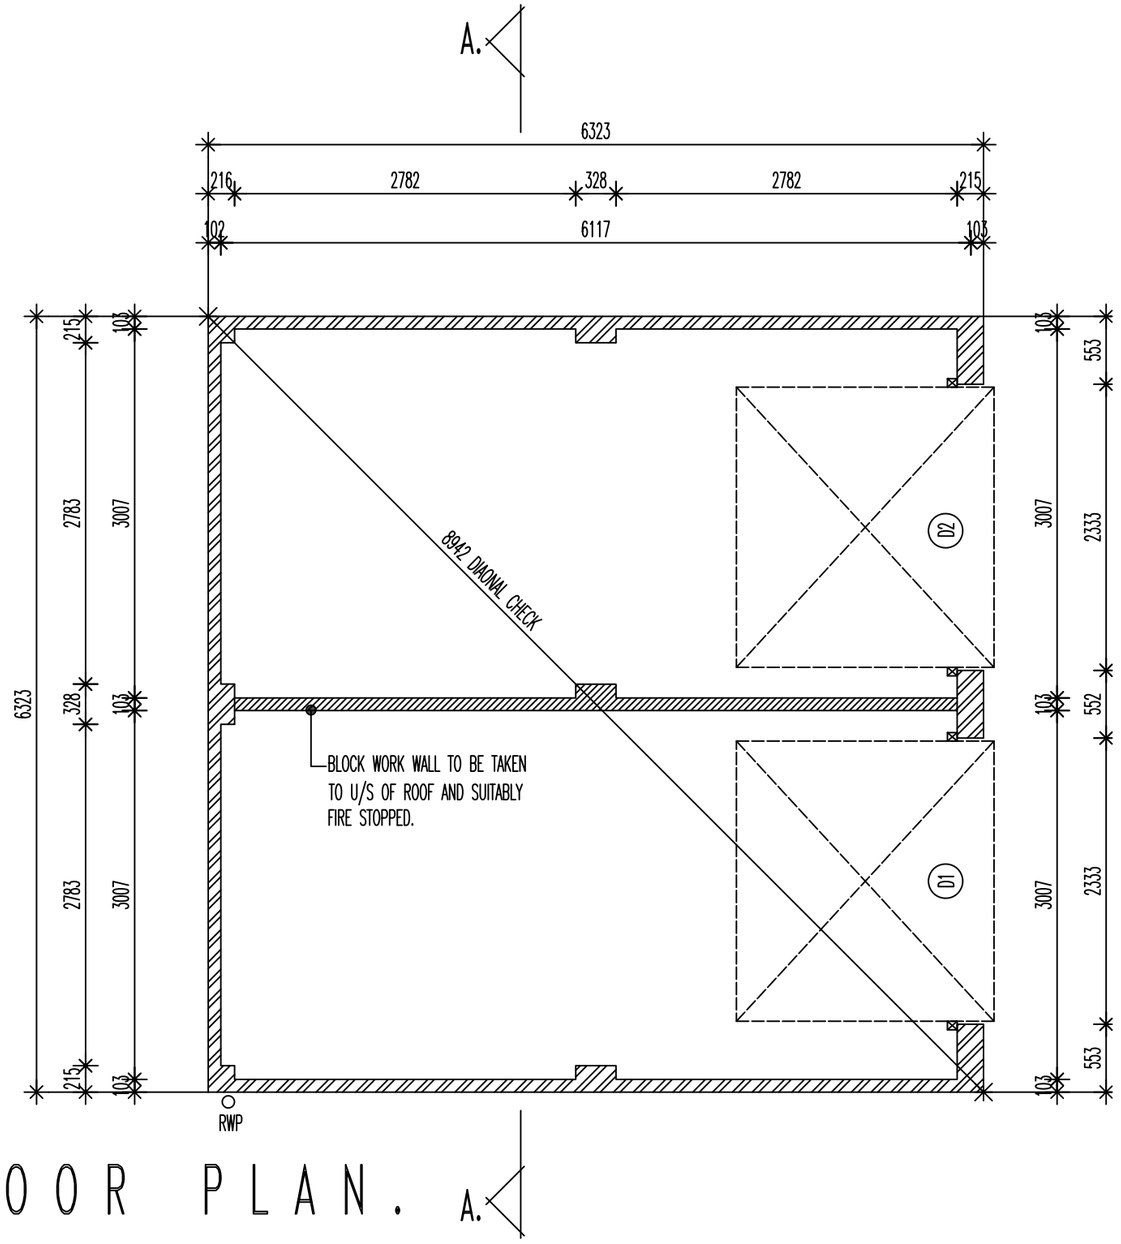

FLOOR PLAN. A.

KEY.

DENOTES FACING BRICKWORK

DENOTES 100MM THICK STANDARD LIGHTWEIGHT AGGREGATE 3.5N/MM SQ. BLOCKWORK.

miller homes

East Midlands

2 Centro Place, Pride Park, Derby, DE24 8RF

Tel: 0870 336 4400 Fax: 0870 336 4401

www.homes.miller.co.uk

© THIS DRAWING IS COPYRIGHT

Scale: 1:50

Date: MAY 2012

Author: L.S

Drawing No. GD30/GF/101

Title: STANDARD GARAGE
GARAGE DOUBLE 30

Title: GROUND FLOOR PLAN

CONTRACTORS MUST CHECK ALL DIMENSIONS ON SITE. ONLY FIGURED DIMENSIONS TO BE WORKED FROM DISCREPANCIES MUST BE REPORTED TO THE DESIGN OFFICE BEFORE PROCEEDING

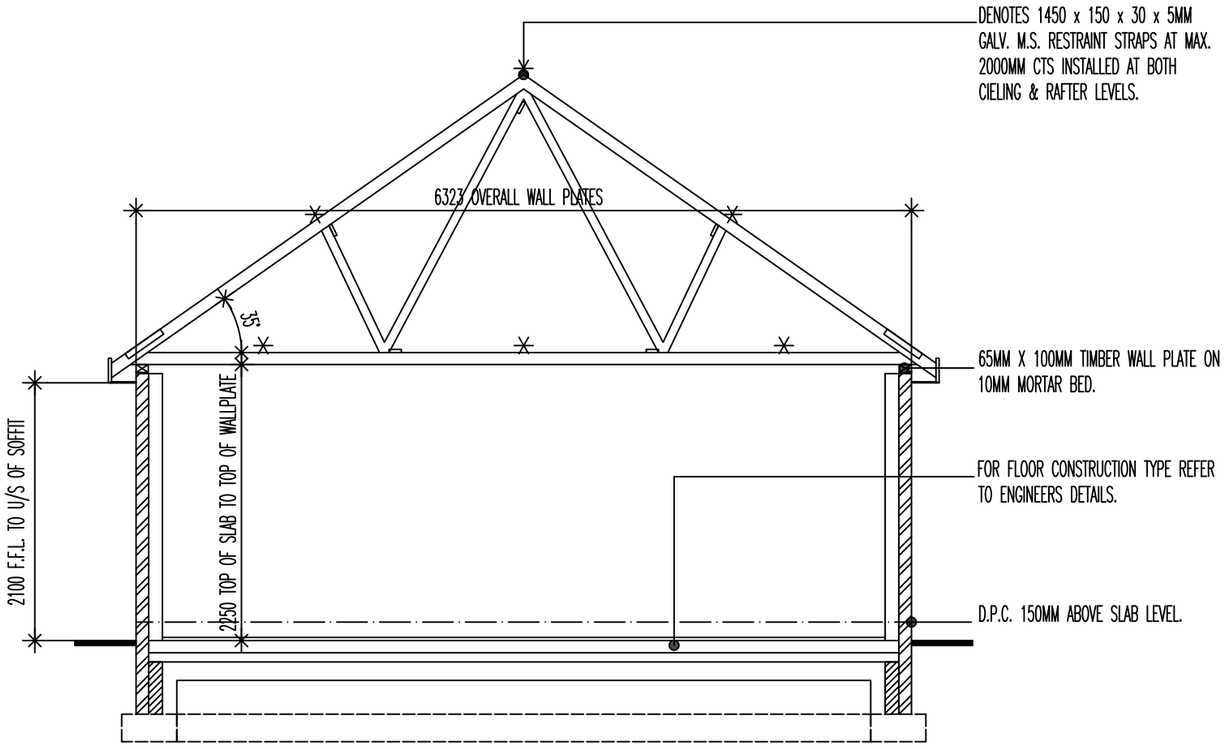

SECTION A-A.

miller homes
East Midlands
2 Centro Place, Pride Park, Derby, DE24 8RF
Tel: 0870 336 4400 Fax: 0870 336 4401
www.homes.miller.co.uk

© THIS DRAWING IS COPYRIGHT

Scale: 1:50/1:20
Date: MAY 2012
Author: T.G.F.
Drawing No. GD30/CD/301
Title: STANDARD GARAGE DETAIL GARAGE DOUBLE 30
Title: SECTION A - A

CONTRACTORS MUST CHECK ALL DIMENSIONS ON SITE. ONLY FIGURED DIMENSIONS TO BE WORKED FROM DISCREPANCIES MUST BE REPORTED TO THE DESIGN OFFICE BEFORE PROCEEDING

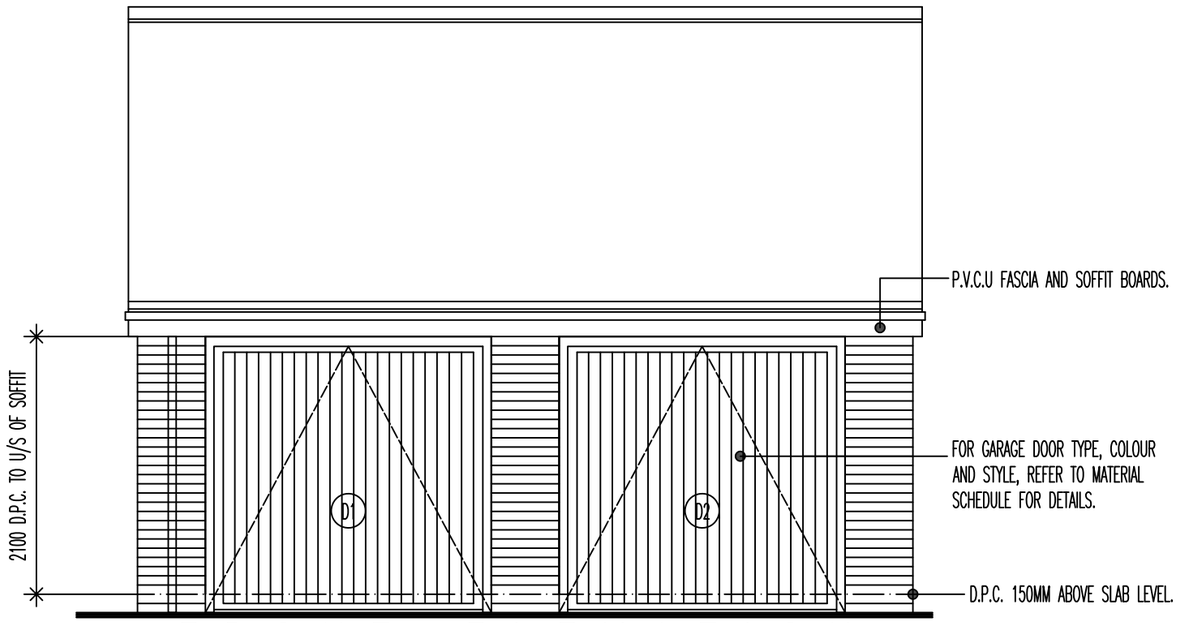

FRONT ELEVATION.

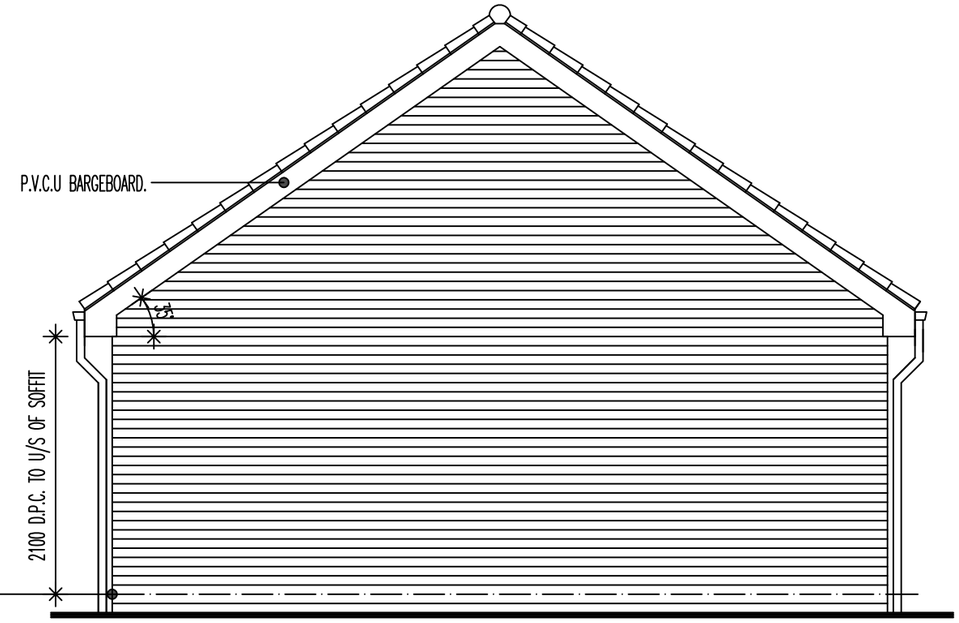

L.H.SIDE ELEVATION.

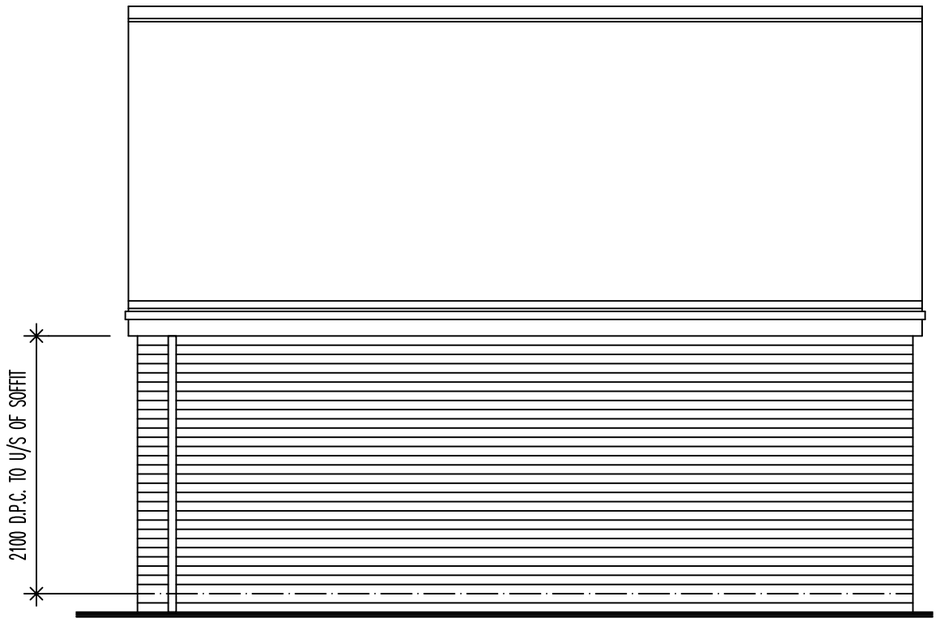

REAR ELEVATION.

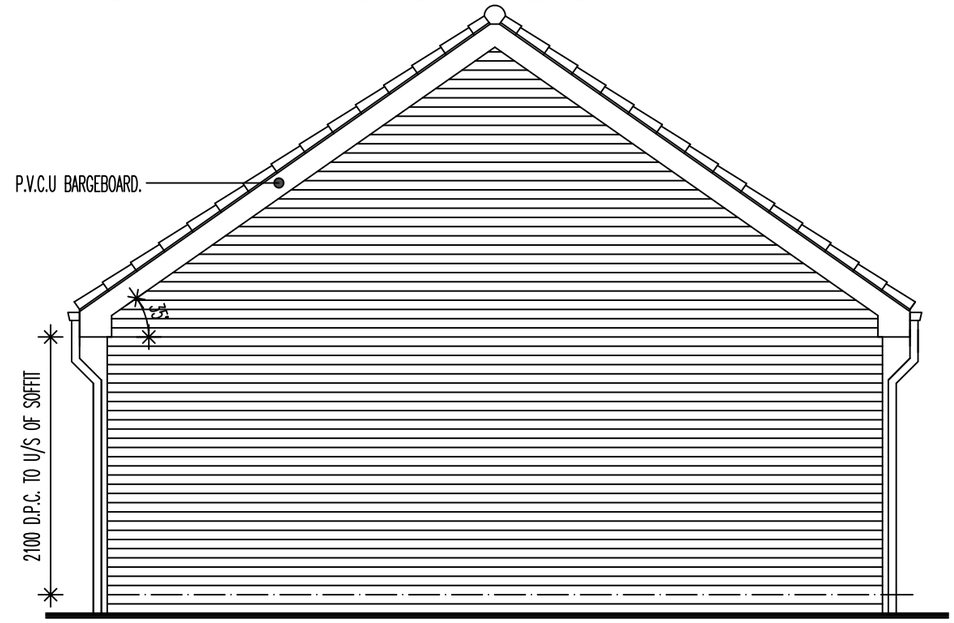

R.H.SIDE ELEVATION.

miller homes
East Midlands
2 Centro Place, Pride Park, Derby, DE24 8RF
Tel: 0870 336 4400 Fax: 0870 336 4401
www.homes.miller.co.uk

© THIS DRAWING IS COPYRIGHT

Scale: 1:50
Date: MAY 2012
Author: T.G.F.
Drawing No. GD30/E/401

Title: STANDARD GARAGE DETAIL
GARAGE DOUBLE 30

Title: ELEVATIONS

CONTRACTORS MUST CHECK ALL DIMENSIONS ON SITE. ONLY FIGURED DIMENSIONS TO BE WORKED FROM DISCREPANCIES MUST BE REPORTED TO THE DESIGN OFFICE BEFORE PROCEEDING