
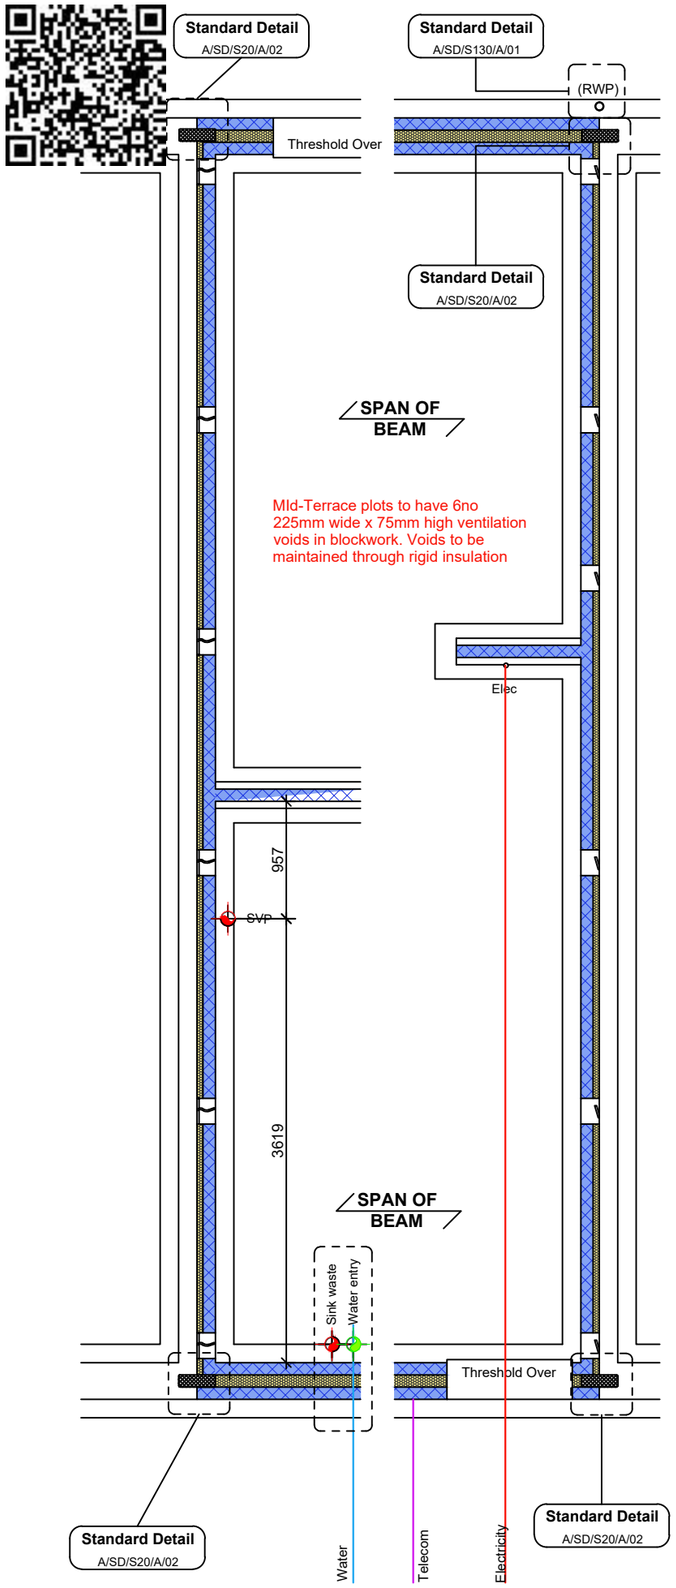


1 Mid-Terr Foundation
1 : 50

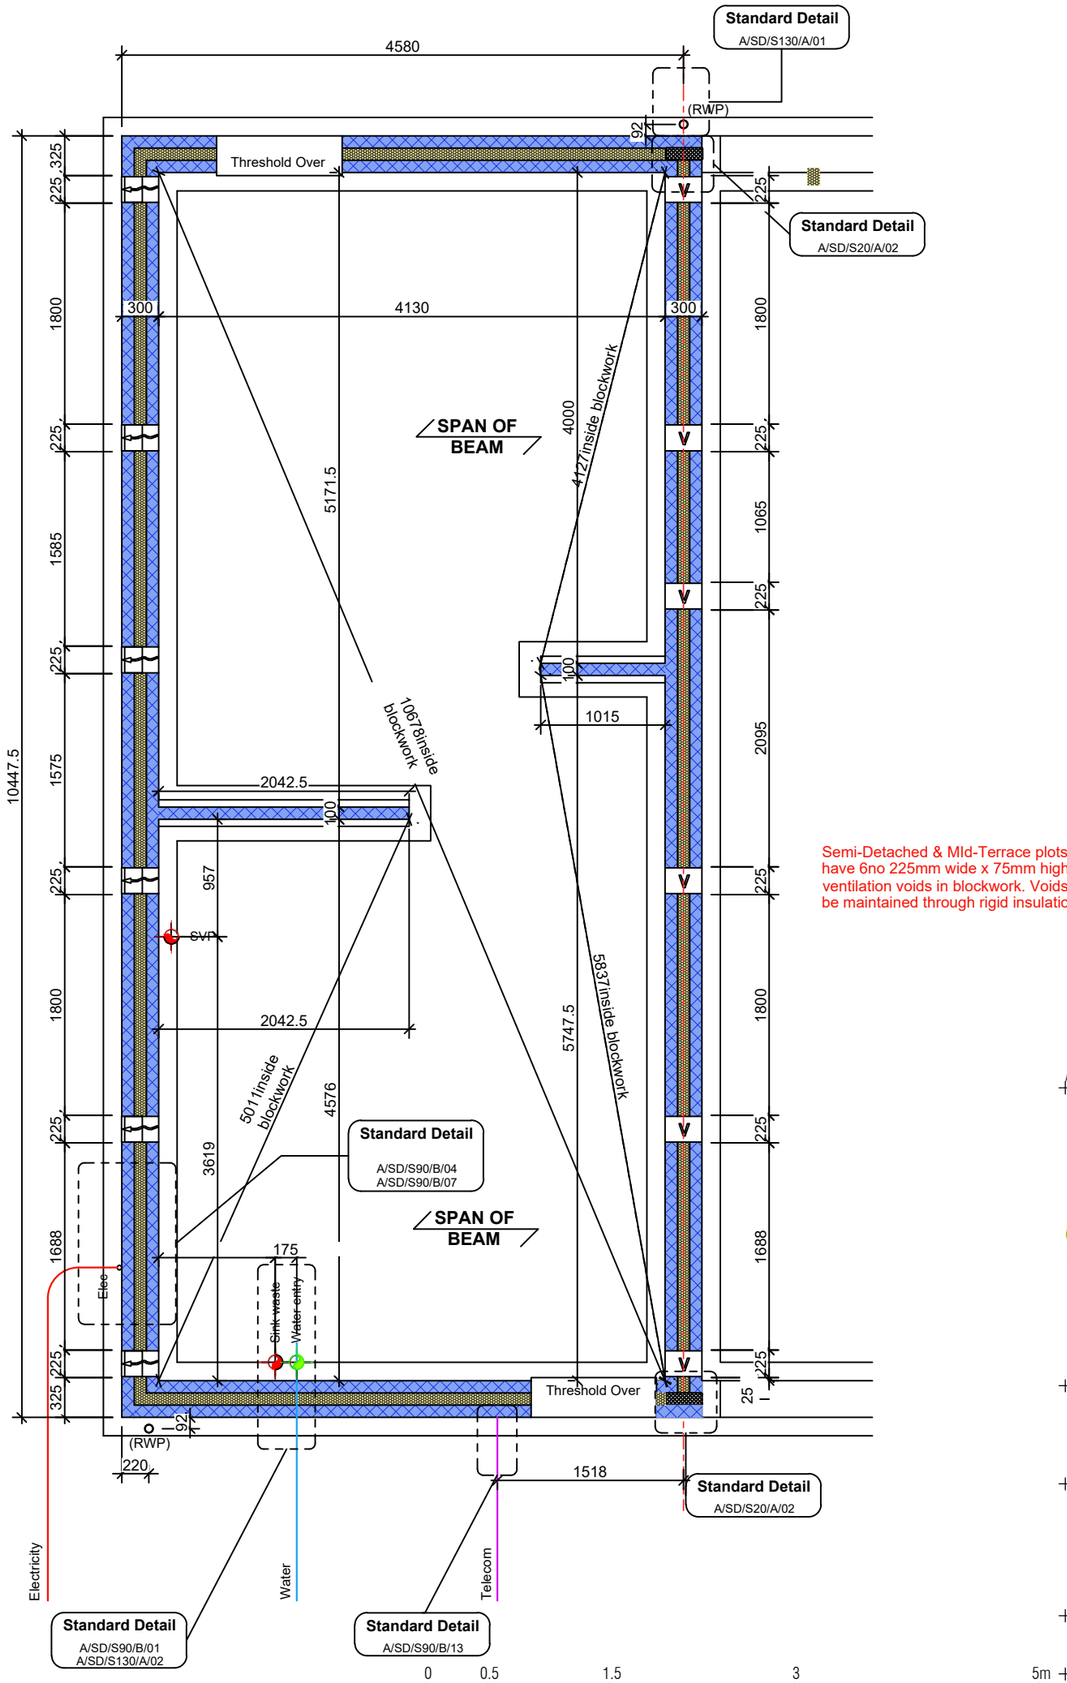

1 Foundation 1-50
1 : 50

Semi-Detached & Mid-Terrace plots to have 6no 225mm wide x 75mm high ventilation voids in blockwork. Voids to be maintained through rigid insulation

Substructure Wall Legend (100mm Cavity)

Standard External Insulated Cavity Wall (Below Ground)
100mm blocks (7.3N/mm²) upto 150mm below external ground level, then class B engineering brickwork (102.5mm) to DPC level
100mm cavity with expanded polystyrene board (thermal conductivity 0.038 W/m²/°K)
100mm aerated concrete block / coursing bricks (7.3N/mm²)

External Uninsulated Cavity Wall (To Garage etc - Below Ground)
100mm blocks (7.3N/mm²) upto 150mm below external ground level, then class B engineering brickwork (102.5mm) to DPC level
100mm cavity
100mm aerated concrete block / coursing bricks (7.3N/mm²)

Party Wall (Below Ground)
100mm aircrete block (7.3N/mm²)
100mm cavity with expanded polystyrene board (thermal conductivity 0.038 W/m²/°K)
100mm aircrete block (7.3N/mm²)

Internal Blockwork Partition (Below Ground)
100mm aerated concrete block (7.3N/mm²)
(Suspended ground floor beam manufacturer's coursing blocks / bricks as required)

Sleeper Wall
100mm aerated concrete block (7.3N/mm²) to underside of suspended ground floor beams

Refer to current Construction Specification for further details

NB. 3.6N/mm² Blockwork may be used below DPC subject to Divisional Consulting Engineers Approval.

Rev:	Date:	By:	Checked:	Desc:
A	07.08.2025	GM	AB	Mid terrace foundation situation added. RWP alternative location omitted.

TENDER

Ashberry Homes
arkonassociates architecture + design
Luminous House, 300 South Row, Milton Keynes. MK9 2FR
T: 01438 359816
E:enquiries@arkonassociates.co.uk
www.arkonassociates.co.uk

CLIENT:
BELLWAY HOMES LTD. (NORTH LONDON)

PROJECT:
FORSTER PARK, STEVENAGE (PHASE 2B & 2D-2)

WORKING DRAWINGS

TITLE:
The Azalea Life

876 ft² | 2 Bed Semi | All Variants

Foundation Layout

SCALE:	DATE:	DRAWN BY:	CHECKED:
1:50@A3	July 25	GM	IJC

PROJ No:	DWG No:	REV:
5304	AZ3001	A

© ARKON ASSOCIATES LTD. THIS DRAWING IS THE PROPERTY OF ARKON ASSOCIATES LTD. AND IS ISSUED ON THE CONDITION THAT IT IS NOT REPRODUCED, DISCLOSED OR COPIED TO ANY UNAUTHORISED PERSON IN WHOLE OR PART WITHOUT PRIOR WRITTEN CONSENT. NO DIMENSIONS ARE TO BE SCALED FROM THIS DRAWING. ALL DIMENSIONS STATED MUST BE VERIFIED ON SITE. THE ARCHITECT MUST BE ADVISED OF ANY DISCREPANCIES PRIOR TO ANY ITEM OF WORK BEING PUT IN HAND. THIS DRAWING MUST BE READ TOGETHER WITH THE SPECIFICATION, BILL OF QUANTITIES AND RELATED DRAWINGS.