
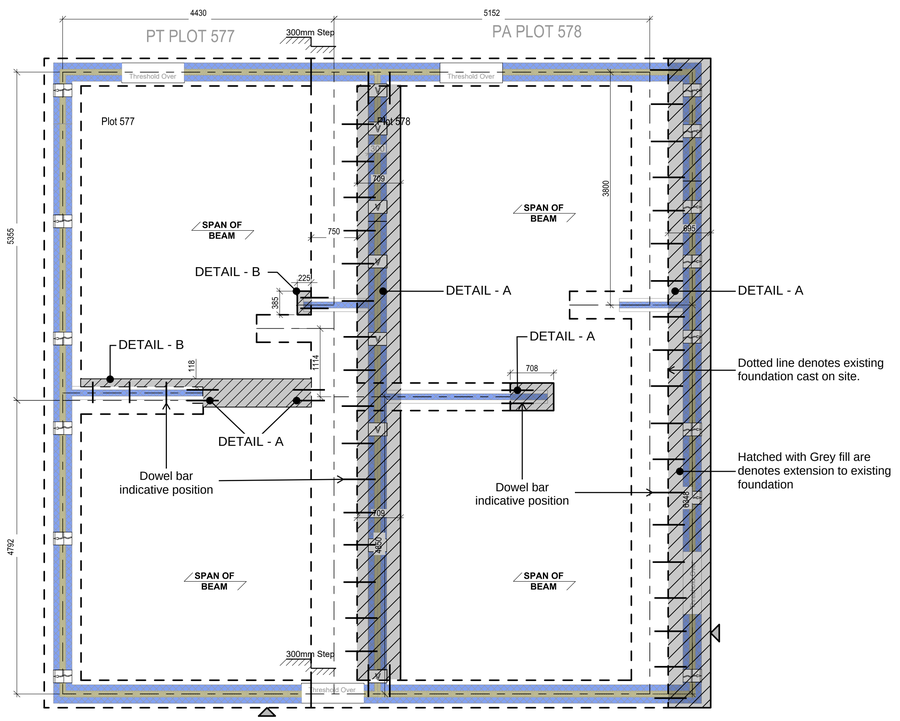



HT - Petunia - Pasque
Scale 1 : 50

Plots 577 (As) FFL = 121.050m TOC = 120.225m

Plots 578 (As) FFL = 120.750m TOC = 119.925m

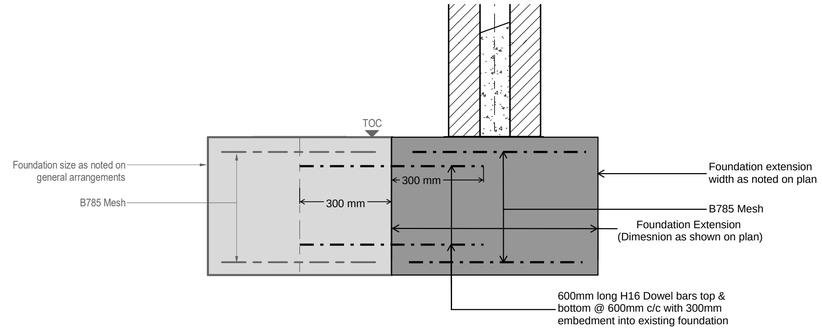

DETAIL - A
(For Foundation extension width/length is more than 450mm)
(NTS)

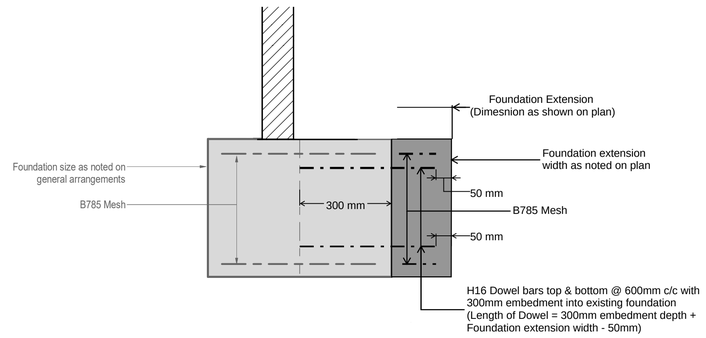

DETAIL - B
(For Foundation extension width/length is less than 450mm)
(NTS)

Legend:

◢	=	Front of House/Garage
H/T	=	House Type
TOC	=	Top of Concrete
FFL	=	Finished Floor Level

CONTRACTOR TO CHECK THE HANDING OF ALL PLOTS AGAINST SITE LAYOUT ENSURING THE HANDINGS MATCH

CIVIL / STRUCTURAL DESIGN RISK MANAGEMENT

Abnormal or unusual residual risks associated with the design outcomes shown on this drawing are:-

RSK LDE LTD has followed its Design Risk Management process for Hazard Elimination and Risk reduction in developing the designs shown on this drawing.
Abnormal or unusual residual risks may be shown above where it is considered that such risk may not normally be expected by competent persons engaged on work of this nature or type.

REMEDIAL DETAILS NOTES:

1. Top of foundation for the foundation extension must be same as existing foundation.
2. Formation level of extended foundation must be same level as formation level of existing foundation.
3. Foundation concrete grade must be same as existing foundation.

Project Title

FORSTER PARK STEVENAGE PHASE 2B

Status

CONSTRUCTION

Drawing Title

FOUNDATION REMEDIAL DETAILS FOR PLOTS 577-578