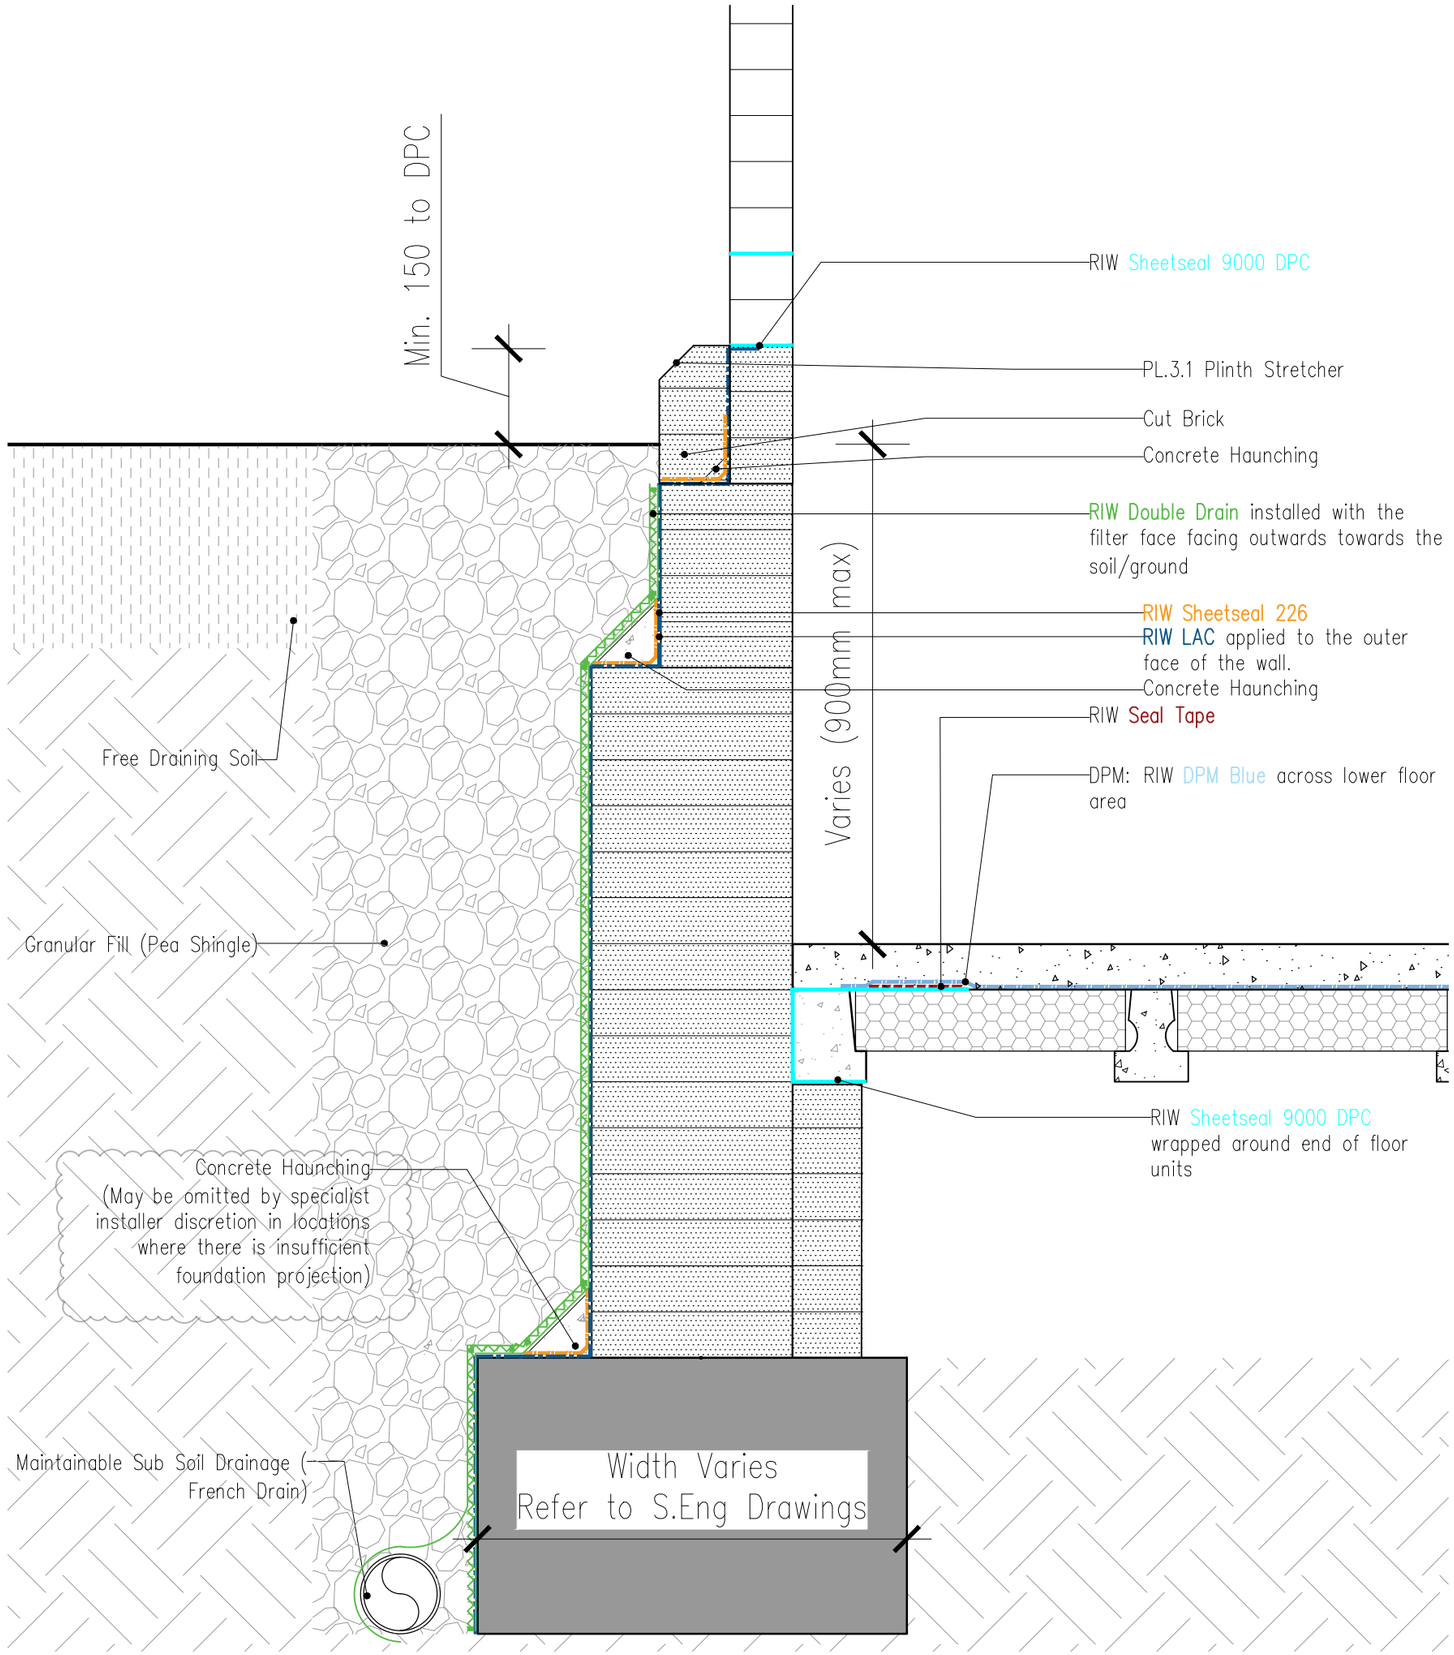


[01] EXTERNAL GROUND LEVEL ABOVE INTERNAL FGL UP TO 900mm 1:10

Scale 1:10 — 0 — 100 — 250 — 500mm

All waterproofing details to be reviewed, agreed and certified with RIW ahead of construction.
Waterproofing to be installed and insured by qualified waterproofing professional. LiteCast system shown indicatively.
Lapping of membranes to be to product manufacturer instructions. Pipe penetrations to methodology. Method statement for all products to be reviewed before any construction for all elements interacting with the waterproofing system including all drains, flooring, structural and masonry elements etc. Waterproofing to continue for 0.5m from the point of no longer being required. See GCP-LAC-24-001 for LAC corner detailing.

Filter fabric - The filter fabric on the external face should be cut which will enable the cuspated sheet to be folded around the corner. The cut edges of the filter fabric should then be overbanded with a 150mm wide strap of Adhesive Tape.

GROUNDWORKERS AND WATERPROOFING INSTALLER ARE TO REVIEW ALL MFC DOCUMENTATION BEFORE CONSTRUCTION INCLUDING ALL DATA SHEETS AND METHOD STATEMENTS. ALL WORKERS SHOULD HAVE PROVABLE COMPETENCY IN LINE WITH BSA.

Rev:	Date:	By:	Checked:	Desc:
D	2026.08.21	ADB	IJC	Lower haunching note added by client instruction.
C	2026.08.07	ADB	IJC	Information updated to consultant guidance.
B	2026.08.04	ADB	IJC	Information updated to consultant guidance.
A	2025.10.07	ADB	IJC	Drawing title and file name updated.

TENDER

Bellway Ashberry Homes

arkonassociates architecture + design
Luminous House, 300 South Row, Milton Keynes. MK9 2FR
T: 01438 359816
E:enquiries@arkonassociates.co.uk
www.arkonassociates.co.uk

CLIENT:
Bellway Homes (North London)

PROJECT:
FORSTER PARK, STEVENAGE (PHASE 2B & 2D-2)

WORKING DRAWINGS

TITLE:
DETAILS -

\- | - | -

EXT. GROUND LEVEL UP TO 900 ABOVE GARAGE

SCALE:	DATE:	DRAWN BY:	CHECKED:
1:10@A3	AUG 25	GM	IJC

PROJ No:	DWG No:	REV:
5304	9906	D

© ARKON ASSOCIATES LTD. THIS DRAWING IS THE PROPERTY OF ARKON ASSOCIATES LTD. AND IS ISSUED ON THE CONDITION THAT IT IS NOT REPRODUCED, DISCLOSED OR COPIED TO ANY UNAUTHORISED PERSON IN WHOLE OR PART WITHOUT PRIOR WRITTEN CONSENT. NO DIMENSIONS ARE TO BE SCALED FROM THIS DRAWING. ALL DIMENSIONS STATED MUST BE VERIFIED ON SITE. THE ARCHITECT MUST BE ADVISED OF ANY DISCREPANCIES PRIOR TO ANY ITEM OF WORK BEING PUT IN HAND. THIS DRAWING MUST BE READ TOGETHER WITH THE SPECIFICATION, BILL OF QUANTITIES AND RELATED DRAWINGS.