
Wall Legend

Standard Single Leaf Garage Wall
102.5mm facing brickwork

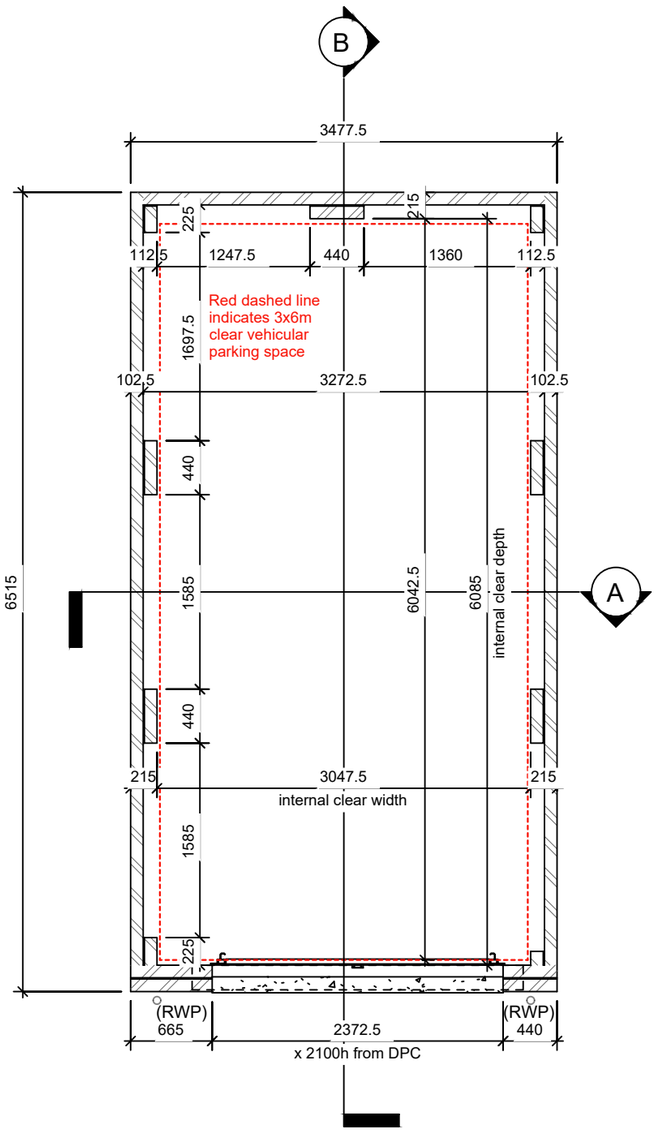

1 Ground Floor
1 : 50

Scale 1:50 0 0.5 1.5 3 5m

Rev:	Date:	By:	Checked:	Desc:
C1	2025.04.17	GM	IJC	Issued for Construction.

CONSTRUCTION

Ashberry Homes

arkonassociates architecture + design

Luminous House, 300
South Row, Milton
Keynes. MK9 2FR

T: 01438 359816

E:enquiries@arkonassociates.co.uk

www.arkonassociates.co.uk

CLIENT:
BELLWAY HOMES LTD. (NORTH LONDON)

PROJECT:
FORSTER PARK, STEVENAGE (PHASE 2)

WORKING DRAWINGS

TITLE:
Single Garage

201ft² | Detached | -

Ground Floor Setting Out Plan - Single Detached

SCALE:	DATE:	DRAWN BY:	CHECKED:
1:50@A3	Aug 24	GM	IJC

PROJ No:	DWG No:	REV:
5279	SG1001	C1

© ARKON ASSOCIATES LTD. THIS DRAWING IS THE PROPERTY OF ARKON ASSOCIATES LTD. AND IS ISSUED ON THE CONDITION THAT IT IS NOT REPRODUCED, DISCLOSED OR COPIED TO ANY UNAUTHORISED PERSON IN WHOLE OR PART WITHOUT PRIOR WRITTEN CONSENT. NO DIMENSIONS ARE TO BE SCALED FROM THIS DRAWING. ALL DIMENSIONS STATED MUST BE VERIFIED ON SITE. THE ARCHITECT MUST BE ADVISED OF ANY DISCREPANCIES PRIOR TO ANY ITEM OF WORK BEING PUT IN HAND. THIS DRAWING MUST BE READ TOGETHER WITH THE SPECIFICATION, BILL OF QUANTITIES AND RELATED DRAWINGS.