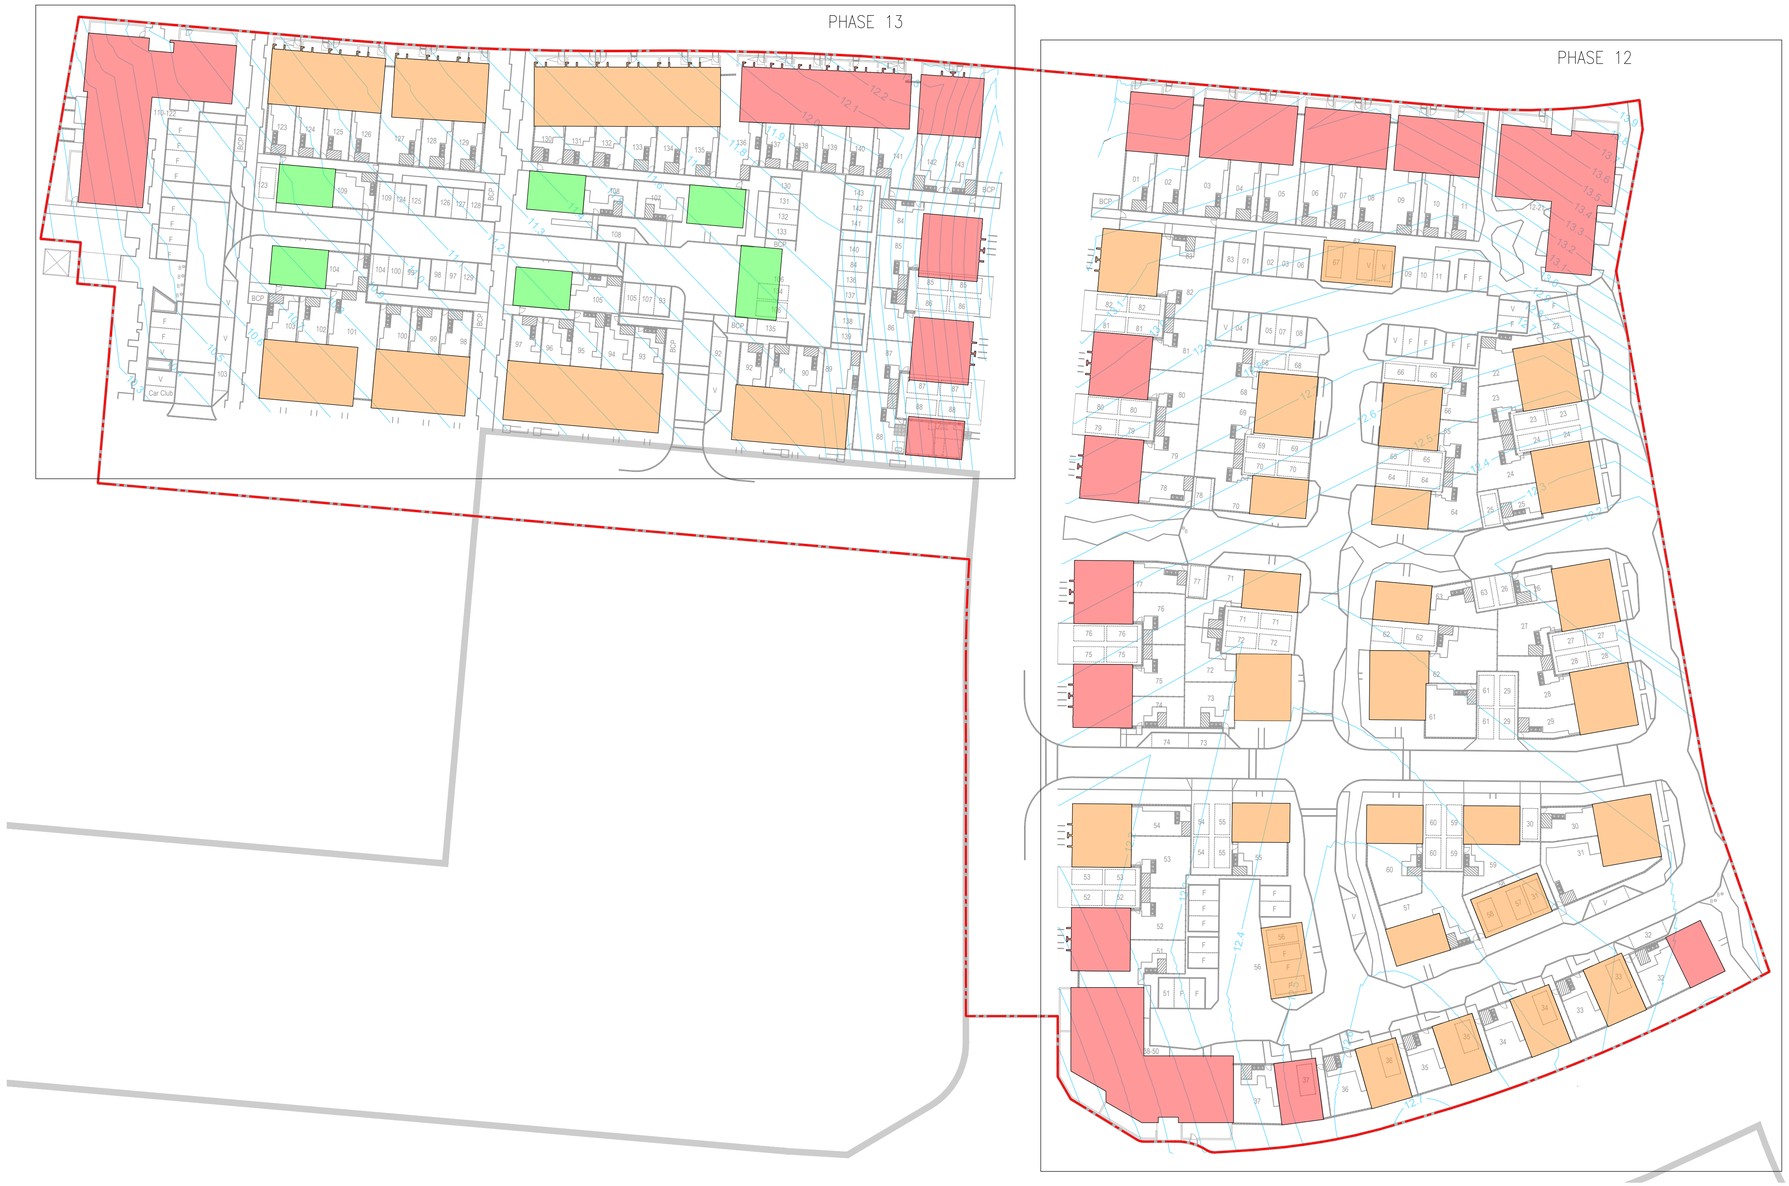


FOUNDATION STRATEGY

FOUNDATION DEPTHS

- DENOTES PILED FOUNDATIONS
- DENOTES BEAM GRILLAGES FOUNDATIONS
- DENOTES RAFT FOUNDATIONS

REFER TO ARUP CLOSE OUT REPORTS REF. ASH–P12–V1 & ASH–P13–V1 DATED JUNE 2026 FOR FURTHER DETAILS ON FOUNDATION STRATEGY.

NOTES:

1. DO NOT SCALE, IF IN DOUBT ASK.
2. THIS DRAWING IS TO BE READ IN CONJUNCTION WITH ALL RELEVANT STRUCTURAL ENGINEER'S DRAWINGS AND DETAILS, THE SPECIFICATION FOR THE WORKS, THE RELEVANT ARCHITECT'S DRAWINGS AND ANY OTHER SPECIALIST'S DRAWINGS.

RISK SCHEDULE		
ITEM	DESCRIPTION OF RISK & ACTION	
⚠	SPECIFIC HEALTH & SAFETY RISKS ASSOCIATED WITH THIS BUILDING ARE HIGHLIGHTED WITH THE CAUTION SYMBOL ADJACENT TO THE ITEM OF RISK. PLEASE REFER TO RISK SCHEDULE CONTAINED ON INDIVIDUAL DRAWING.	
	UNLESS HIGHLIGHTED THERE ARE NO SPECIFIC HEALTH AND SAFETY RISKS ASSOCIATED WITH THIS BUILDING, AS A DIRECT RESULT OF OUR DESIGN, APART FROM THE COMMON ISSUES ASSOCIATED WITH CONSTRUCTION THAT WILL NEED TO BE ASSESSED BY A CONTRACTOR PRIOR TO THE UNDERTAKING OF ANY WORKS.	

Revision Details	By / Check	Date	Suffix
CONSTRUCTION ISSUE	AG / TA	24.07.26	C1
STRATEGY AMENDED TO SUIT ARUP CLOSEOUT REPORTS	AG / TA	10.07.26	T3
FOUNDATION DESCRIPTION AMENDED AS CLOUDED	AG / TA	29.05.26	T2
TENDER ISSUE	AG / TA	22.04.26	T1
PRELIMINARY ISSUE	AG / TA	02.04.26	P1

Drawing Status: TENDER

Client: dandara

Project Name: ASHMERE PHASE 12 & 13
EBBSFLEET

Drawing Title: FOUNDATION STRATEGY

Scale at A1 1:500	Client Project Number LN65
Drawn AG	BDC Project Number 25191
Approved JD	Date MARCH 26

This document has been prepared in accordance with the scope of Building Design Consultants' appointment with its client and is subject to the terms of that appointment. Building Design Consultants accepts no liability for any use of this document other than by its client and only for the purposes for which it was prepared and provided. Only written dimensions shall be used. © Building Design Consultants Ltd 2024

bdc
Lake View House,
Unit 5B - First Floor,
Lake Meadows Business Park,
Woodbrook Crescent,
Billericay, Essex, CM12 0EQ
Telephone 01277 314 455
www.bdcgroup.co.uk

0 10 20 50
SCALE BAR

Drawing Number: LN65-320-110
Rev: C1