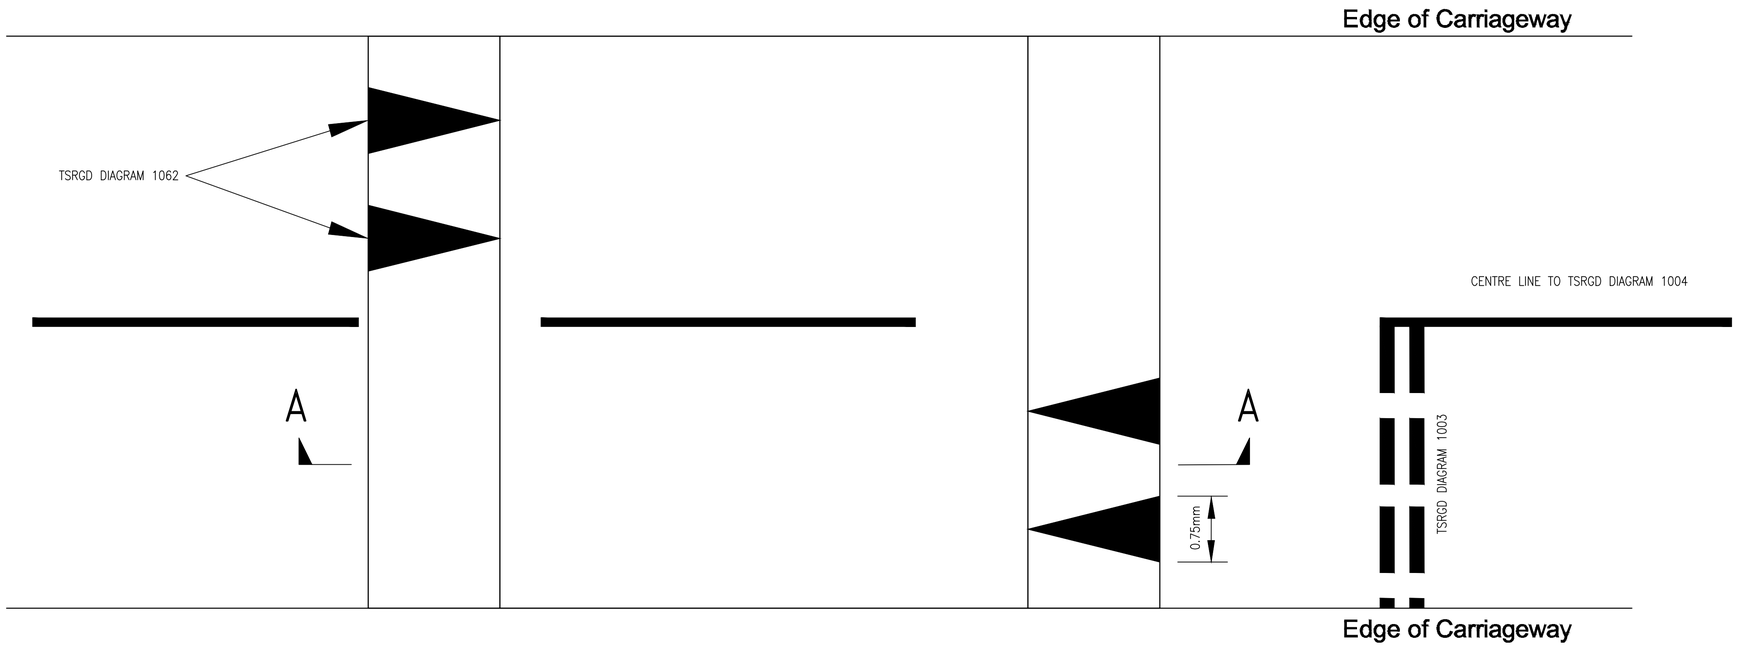

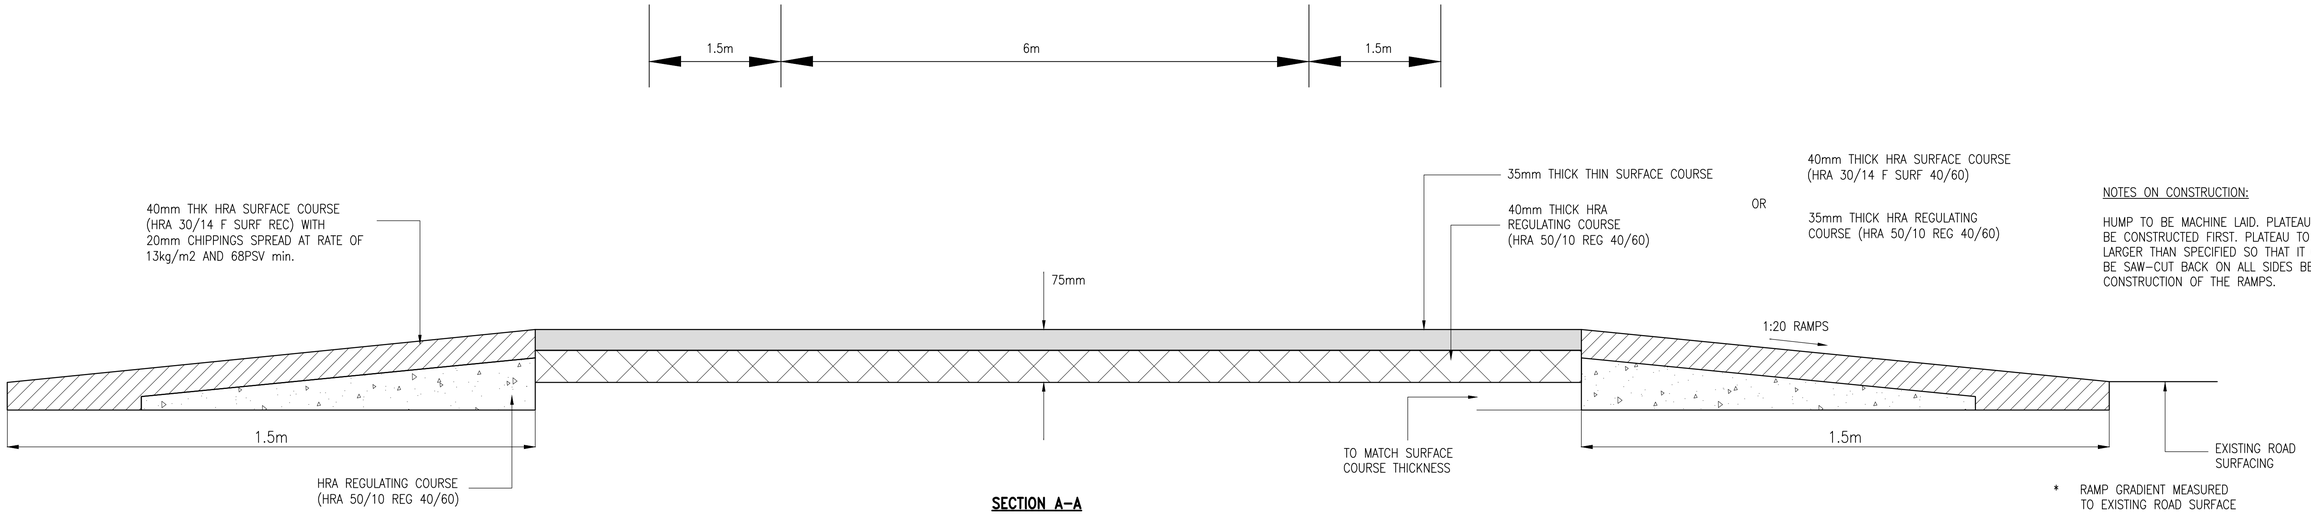

SECTION A–A

NOTES ON CONSTRUCTION:

HUMP TO BE MACHINE LAID. PLATEAU TO BE CONSTRUCTED FIRST. PLATEAU TO BE LARGER THAN SPECIFIED SO THAT IT CAN BE SAW–CUT BACK ON ALL SIDES BEFORE CONSTRUCTION OF THE RAMPS.

NOTES

1. THIS DRAWING IS COPYRIGHT.

2. DO NOT SCALE THIS DRAWING.
THE CONTRACTOR IS TO BRING TO THE NOTICE OF THE ENGINEER ANY DISCREPANCIES CONTAINED IN THIS DRAWING PRIOR TO WORK COMMENCEMENT.

3. THIS DRAWING IS TO BE READ IN CONJUNCTION WITH ALL RELEVANT ARCHITECTS, ENGINEERS AND SPECIALIST SUB–CONTRACTORS DRAWINGS AND THE SPECIFICATION.

4. ALL SETTING OUT TO BE IN ACCORDANCE WITH THE ENGINEERS DRAWINGS. CONTRACTOR TO CHECK AND IDENTIFY ANY DISCREPANCIES TO ENGINEER. DIMENSIONS MUST NOT BE SCALED.

HEALTH & SAFETY:

ALL WORKS TO BE CARRIED OUT BY A CONTRACTOR COMPETENT TO UNDERTAKE THE CONSTRUCTION OF WORKS AS INDICATED ON THIS DRAWING. THIS DRAWING IS TO BE READ IN CONJUNCTION WITH THE JOB SPECIFIC RISK ASSESSMENT. THE HAZARDS NOTED ARE IN ADDITION TO THE NORMAL HAZARDS AND RISKS FACED BY A COMPETENT CONTRACTOR WHEN DEALING WITH THE TYPE OF WORKS DETAILED ON THIS DRAWING.

NOTES:

DETAIL AS SHOWN ON FLAT TOP ROAD HUMP DETAIL DWG NO: EHA/1100/039 AND FURTHER DETAILS PROVIDED IN LTN 1/20

NOTES:

SIGNING AND LINING TO BE AS PER DWG 10650–220 S278 SIGNS AND LINING PLAN

rev	date	description	initials
P1	31/08/2023	PRELIMINARY ISSUE	DC

Project: GASCOYNE ESTATES, CRESWICK

Client / Architect: Places for People

Title: S278 ROAD CONSTRUCTION DETAILS SHEET 2 OF 3

REUBY & STAGG LTD.
CONSULTING CIVIL & STRUCTURAL ENGINEERS

Hampshire Office:
Dewey House, 55 High Street,
Ringwood, Hampshire BH24 1AE
Telephone: 01425 484400
Facsimile: 01425 484409
Email: admin@reuby-stagg.co.uk

date	MAR 2023	scale	size	project no.	drawing no.	revision
drawn	DC	NTS	A1	10650	216	P1
checked	MPD					