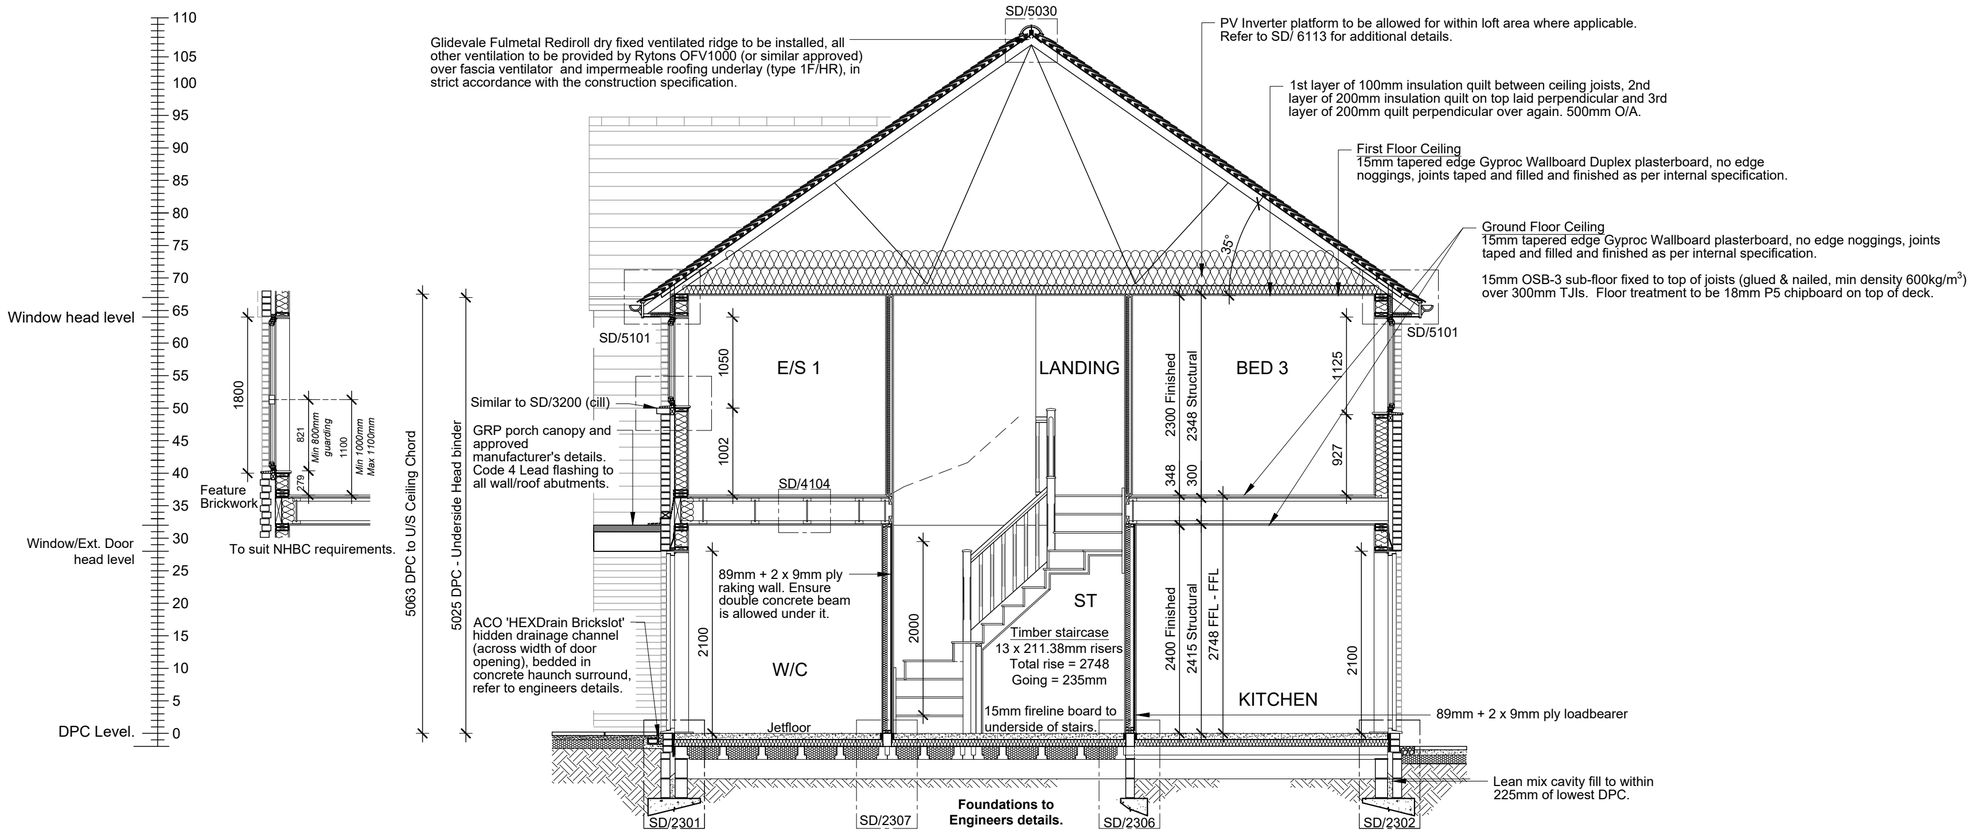


SECTION A-A

SCALE 1:50

NOTES:

All dimensions to be checked on site prior to the commencement of construction and any discrepancy should be reported to the Site Manager.

This drawing may not be reproduced in any part or form without written consent.

All copyrights reserved.

Sub-Contractors MUST ensure that they have the latest issue drawing before they commence work on site.

This drawing is to be read in strict conjunction with Housepacks/ Assembly Blocks, all relevant Specifications, schedules and Engineers details.

Character Area 3

Private Housing - 67, 69 (AS)
68, 70 (OPP)

HOUSETYPE COMPLY WITH

- **APPROVED DOCUMENT M4(1)**

HOUSEPACK TO BE FULLY REVIEWED BY STRUCTURAL ENGINEERS.

IMPORTANT NOTE:
FIRE CAVITY BARRIERS TO BE INSTALLED BEHIND CLADDING IN *STRICT* ACCORDANCE WITH MANUFACTURERS REQUIREMENTS AND DETAILED DRAWINGS / SPECIFICATIONS.

Materials

External materials as per relevant elevation drawings. Cladding and render to be applied to blockwork. Refer to site specification.

Rev	Date	Description	Init.
A	04.09.2026	Duplicated plot numbers removed.	PAG
-	07.08.2026	Construction Issue	PAG

CALA

JOB TITLE

Himley Village
Bicester
Phase 2a

DRAWING TITLE

The Fir - (PRIVATE)
Section A-A & B-B
Character Area 3
Timber Frame Construction

SCALE	DATE	DRAWN
1:50 @ A2	Aug 2026	PAG

DWG NO. BI2a-304-A-FIR-SEC

REV. A