


Visibility splays @ 1:250

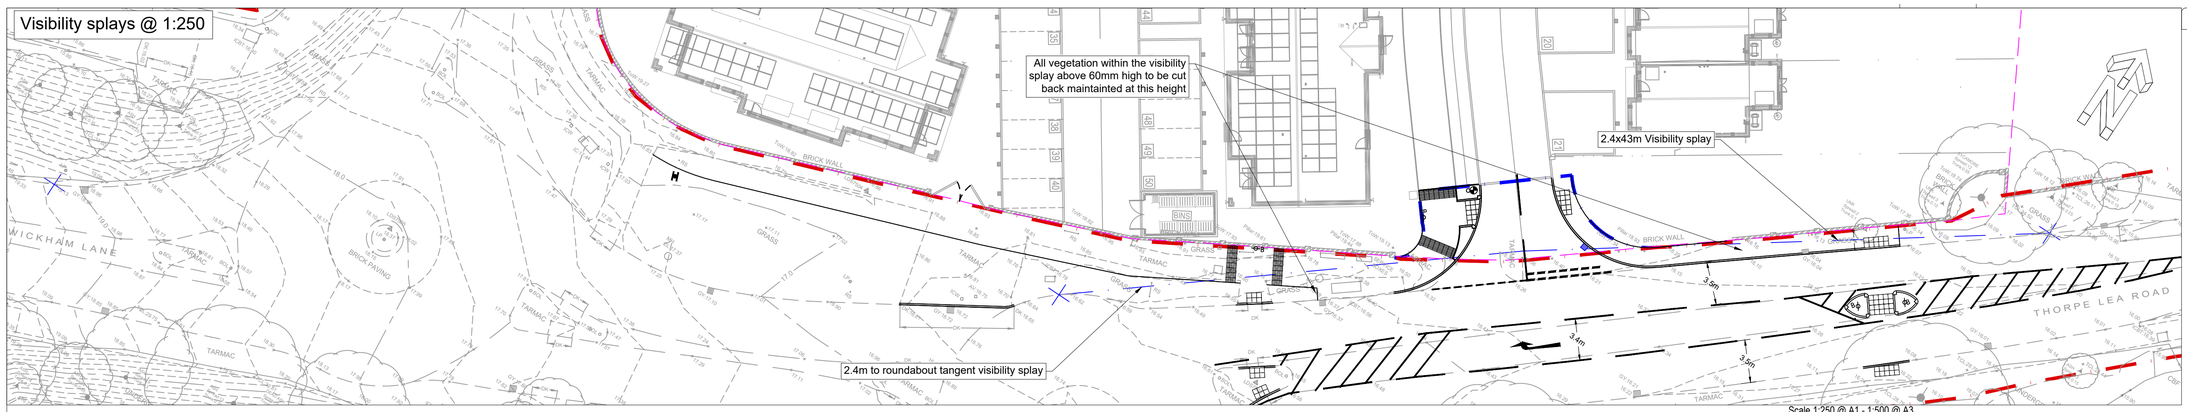

Footpath Connection 1 @ 1:200

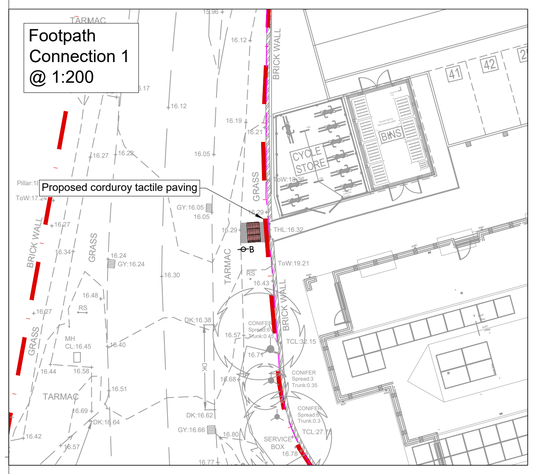


Footpath Connection 2 @ 1:200

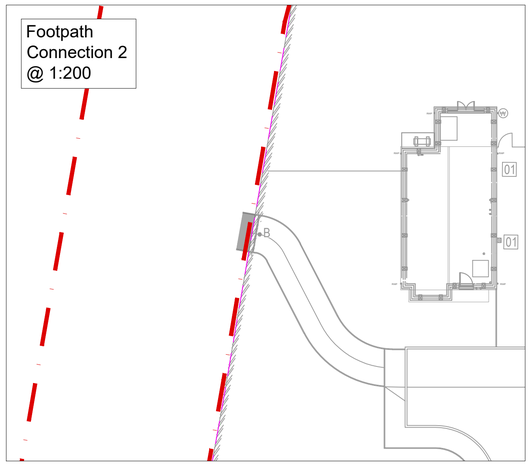

Main Drawing @ 1:200

Scale 1:250 @ A1 - 1:500 @ A3

5m 0 5m 10m 15m 20m 25m

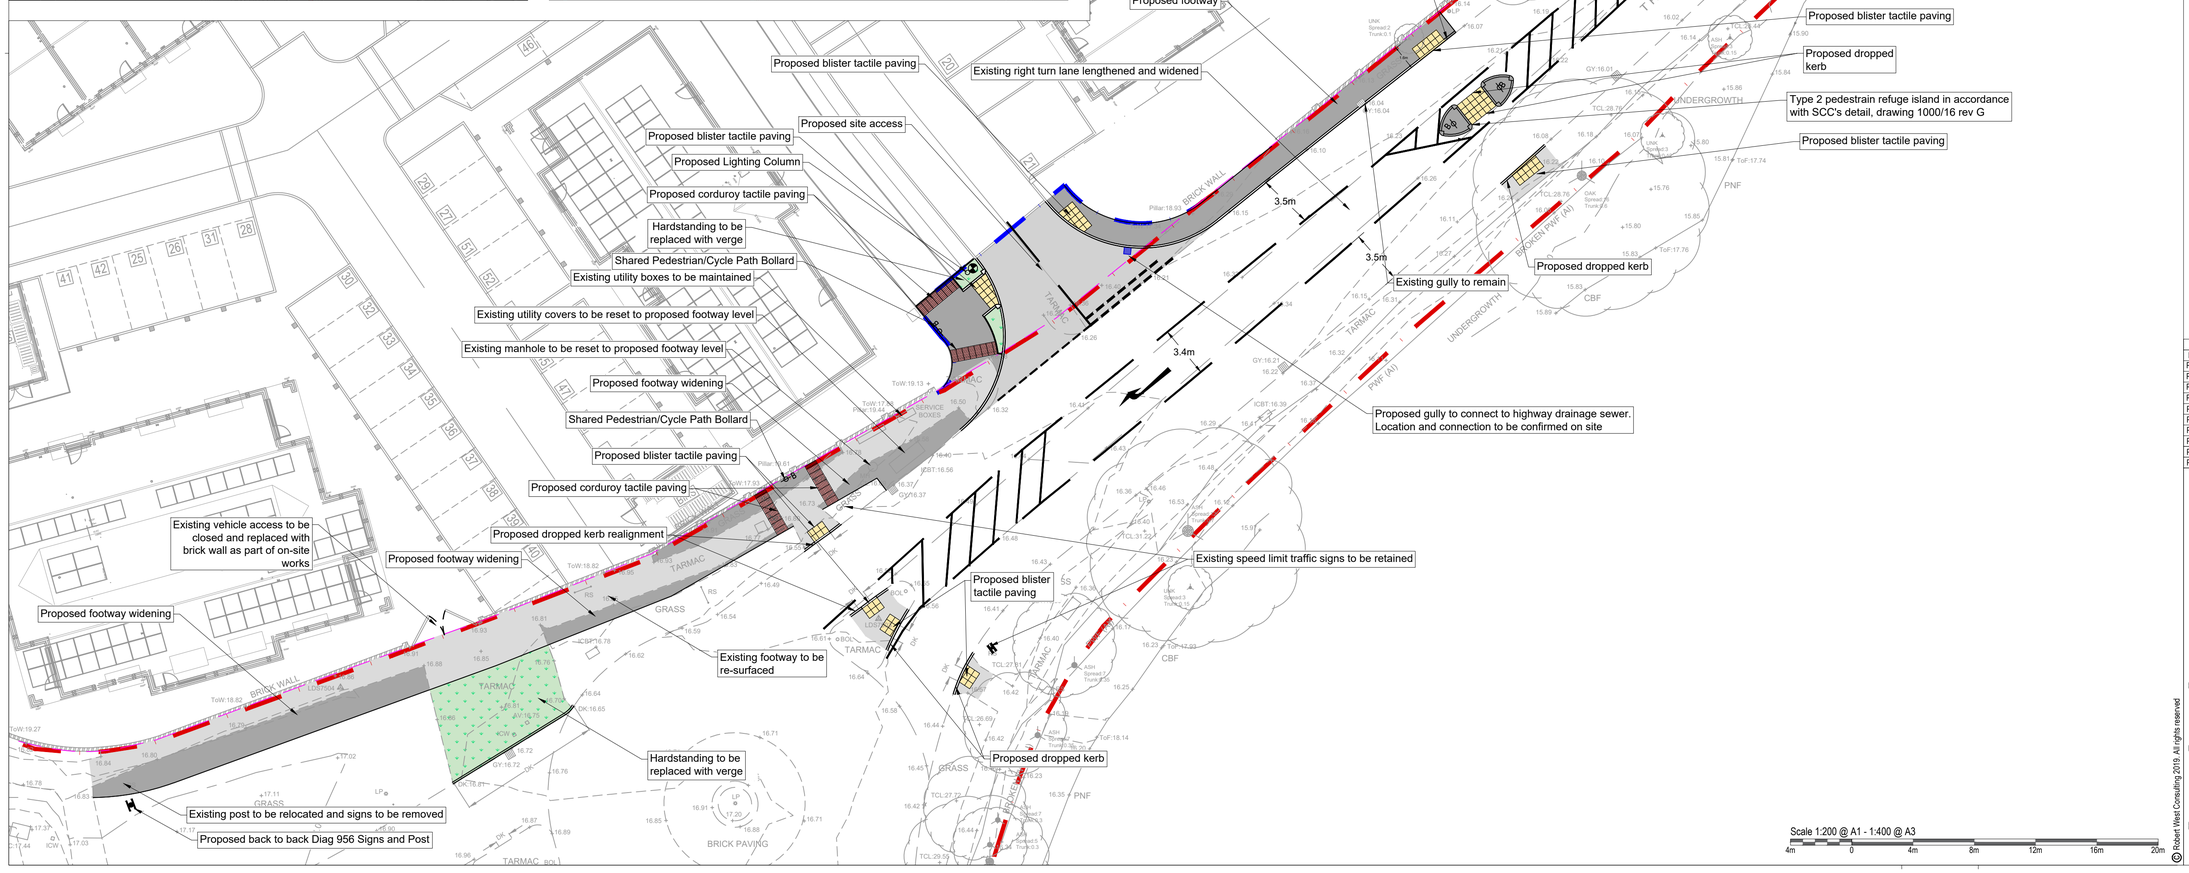

Scale 1:200 @ A1 - 1:400 @ A3

4m 0 4m 8m 12m 16m 20m


DO NOT SCALE OFF THIS DRAWING

NOTES

1. The contractor is responsible for verifying all site & setting out dimensions before commencing work.
2. This drawing is to be read in conjunction with all relevant Architectural and M&E drawings.
3. All dimensions in millimeters unless stated otherwise.

Key

- Highway Boundary
- Proposed highway Boundary
- CALA Homes Site Boundary / Land Ownership
- Proposed footway construction - For details refer to drawing series 5884-001-S278-0800
- Proposed carriageway construction - For details refer to drawing series 5884-001-S278-0800
- Proposed footway re-surfacing - For details refer to drawing series 5884-001-S278-0800
- Proposed blister buff coloured tactile paving construction - For details refer to drawing series 5884-001-S278-0800
- Proposed corduroy buff coloured tactile paving construction - For details refer to drawing series 5884-001-S278-0800
- Proposed verge
- Proposed Bollard
- Proposed Lighting Column
- Proposed Private Gully
- Proposed Road Sign

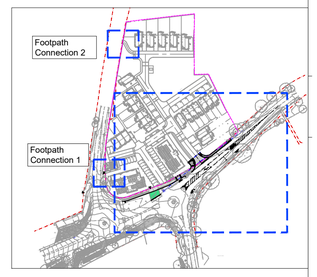

Revision History

Rev	Comment	By	Chkd	Appr	Date
P10	UPDATED TO SUIT SCC's COMMENTS	UN	GK	SB	28/11/2024
P09	UPDATED LAYOUT	UN	GK	SB	04/11/2024
P08	UPDATED TO SUIT COMMENTS	UN	GK	SB	19/08/2024
P07	UPDATED LAYOUT	MH	GK	SB	19/06/2024
P06	ISSUED FOR APPROVAL	GK	GK	SB	03/05/2024
P05	UPDATED TO REFLECT LAYOUT CHANGES	SK	GK	SB	02/04/2024
P04	UPDATED TO REFLECT LAYOUT CHANGES	MH	GK	SB	06/03/2024
P03	UPDATED TO REFLECT LAYOUT CHANGES	AA	GK	SB	05/01/2024
P02	UPDATED TO REFLECT ONSITE DESIGN	MH	CR	SB	11/12/2023
P01	PRELIMINARY	MH	CR	SB	16/11/2023

APPROVAL

CALA

Robert West

1 Paris Garden
London
SE1 8ND

t: 0203 773 7880
www.robertwest.co.uk

Project

THORPE LEA ROAD
EGHAM

Drawing Title

SECTION 278 WORKS
GENERAL ARRANGEMENT

RWCL Internal Register reference: 5884-001 As Shown Scales @ A1

SA00409-0100-C-S278-GA - P10

© Robert West Consulting 2019. All rights reserved