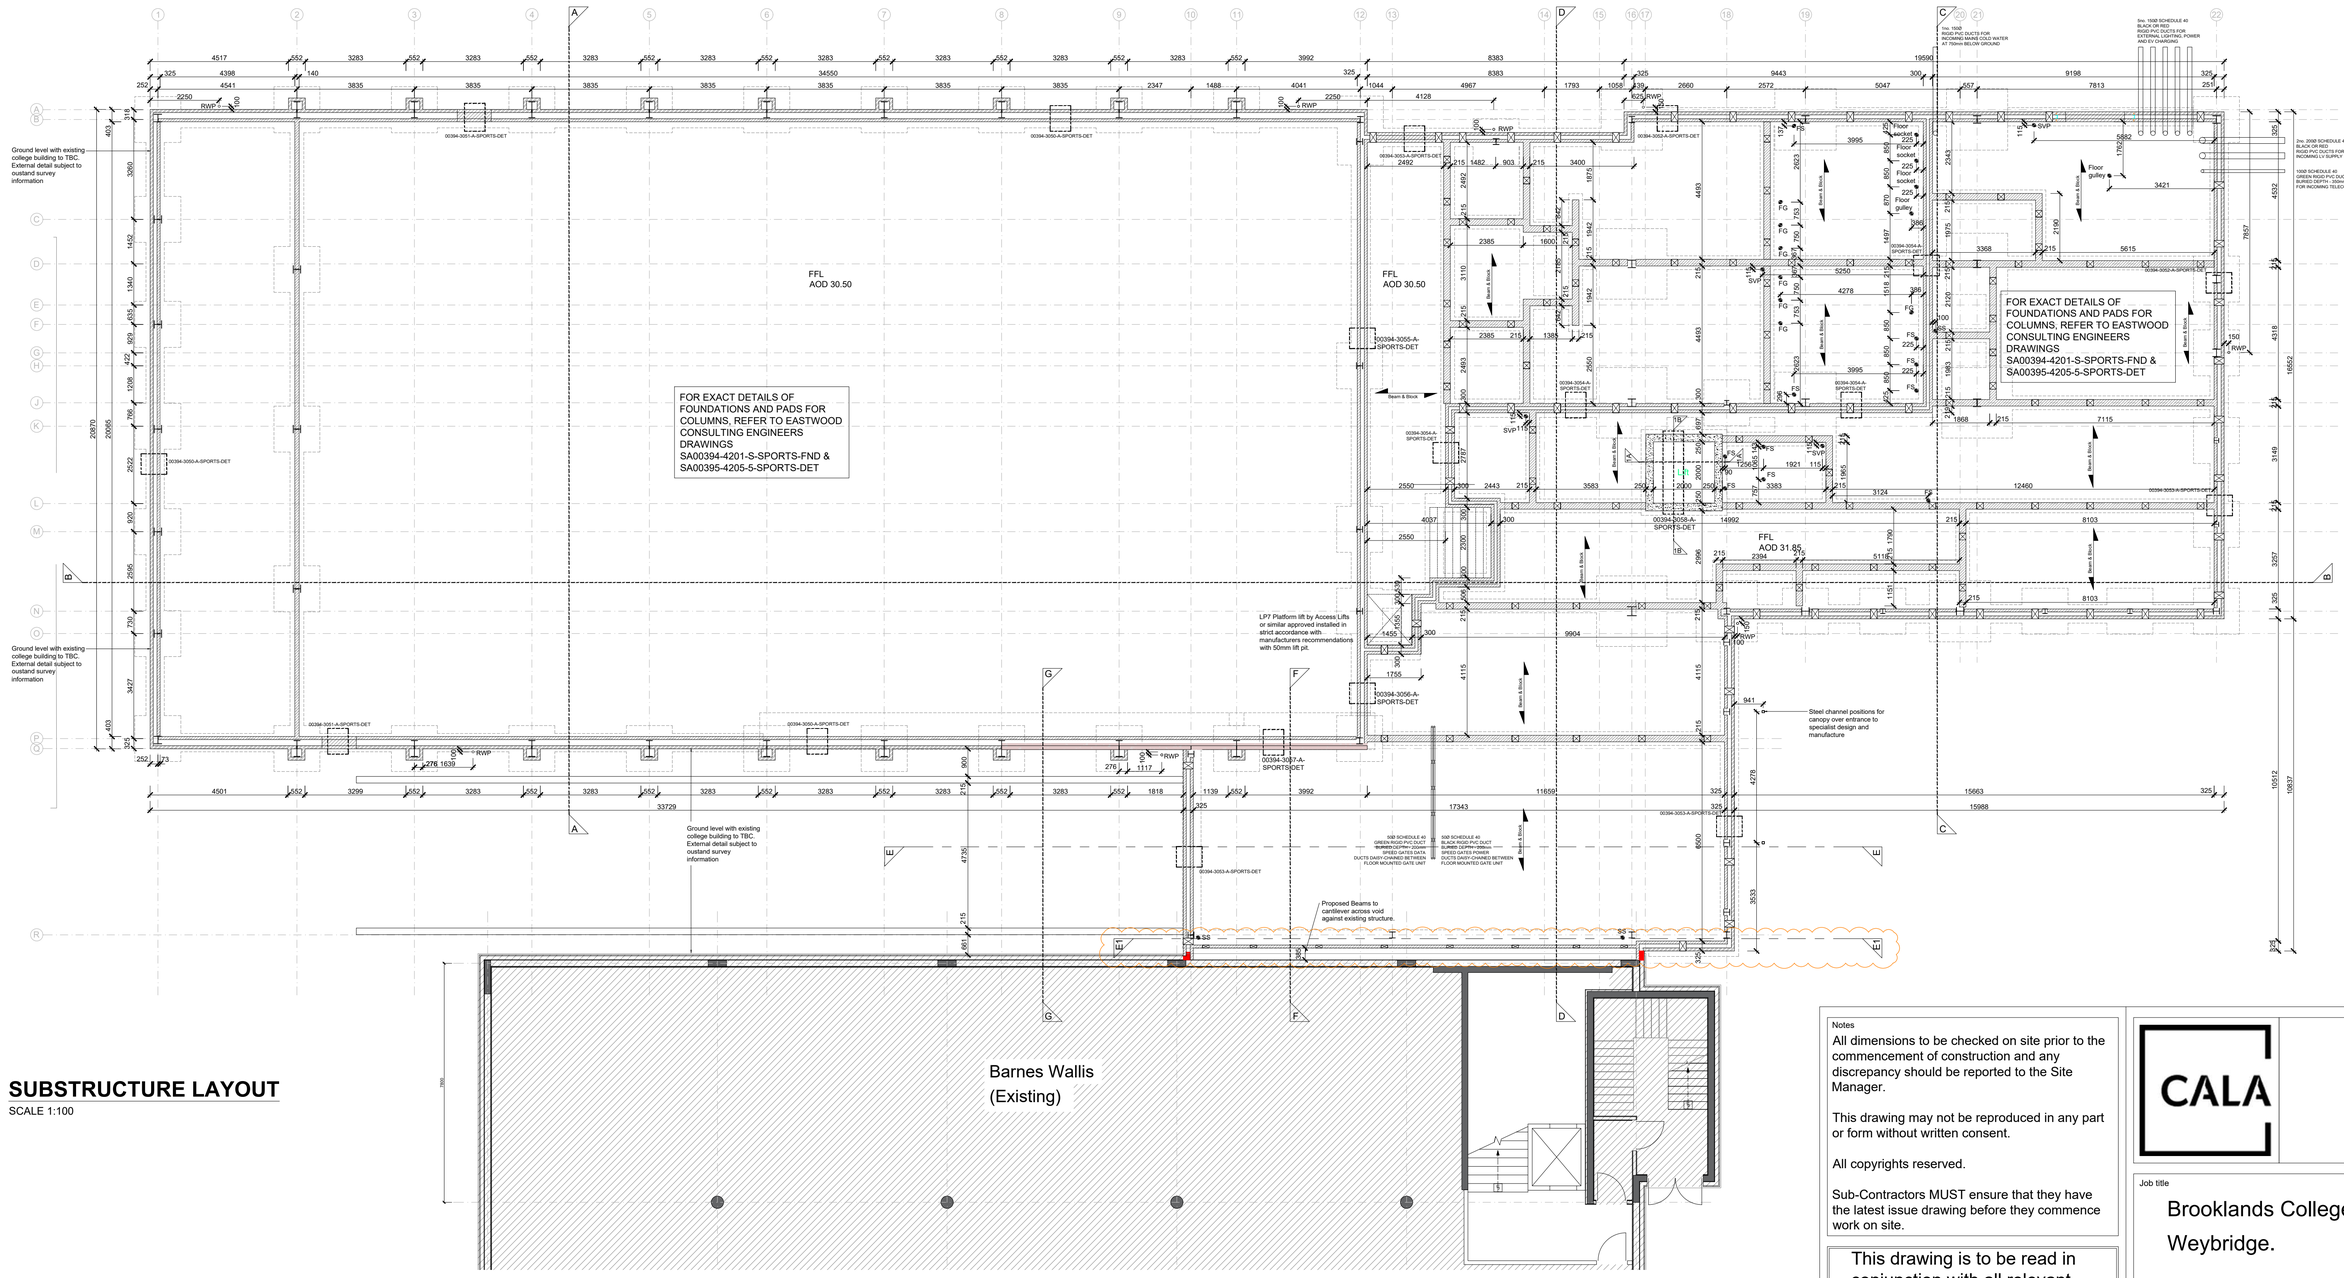

SUBSTRUCTURE LAYOUT

SCALE 1:100

Notes

All dimensions to be checked on site prior to the commencement of construction and any discrepancy should be reported to the Site Manager.

This drawing may not be reproduced in any part or form without written consent.

All copyrights reserved.

Sub-Contractors MUST ensure that they have the latest issue drawing before they commence work on site.

This drawing is to be read in conjunction with all relevant Specifications, schedules and Engineers details.

Rev	Date	Description	Init.
I	22.04.25	Added section line E1-E1 as to client comment.	DF
H	15.04.25	Added lift shaft section lines, Corrected ramp	DF
		position dimensions.	
G	09.04.25	Incoming services added according to Utility plan.	DF
		Updated grid according with Houlihan's setting out.	
		Amended ramp according to revised design intent.	
		Proposed air brick/telescopic vents for review.	
F	07.03.25	Position of sports hall in regards to Barnes Wallis	DF
		& Hawker buildings according to Engineers	
		co-ordinates recieved 27.02.25	

CALA

Job title

Brooklands College, Weybridge.

Drawing title

Sports Complex Substructure GA Plan.

Scale 1:100 @ A1

Date Aug 2023

Rev. I

Drawn GC

Dwg No. 00394-3003-A-SPORTS-SUB