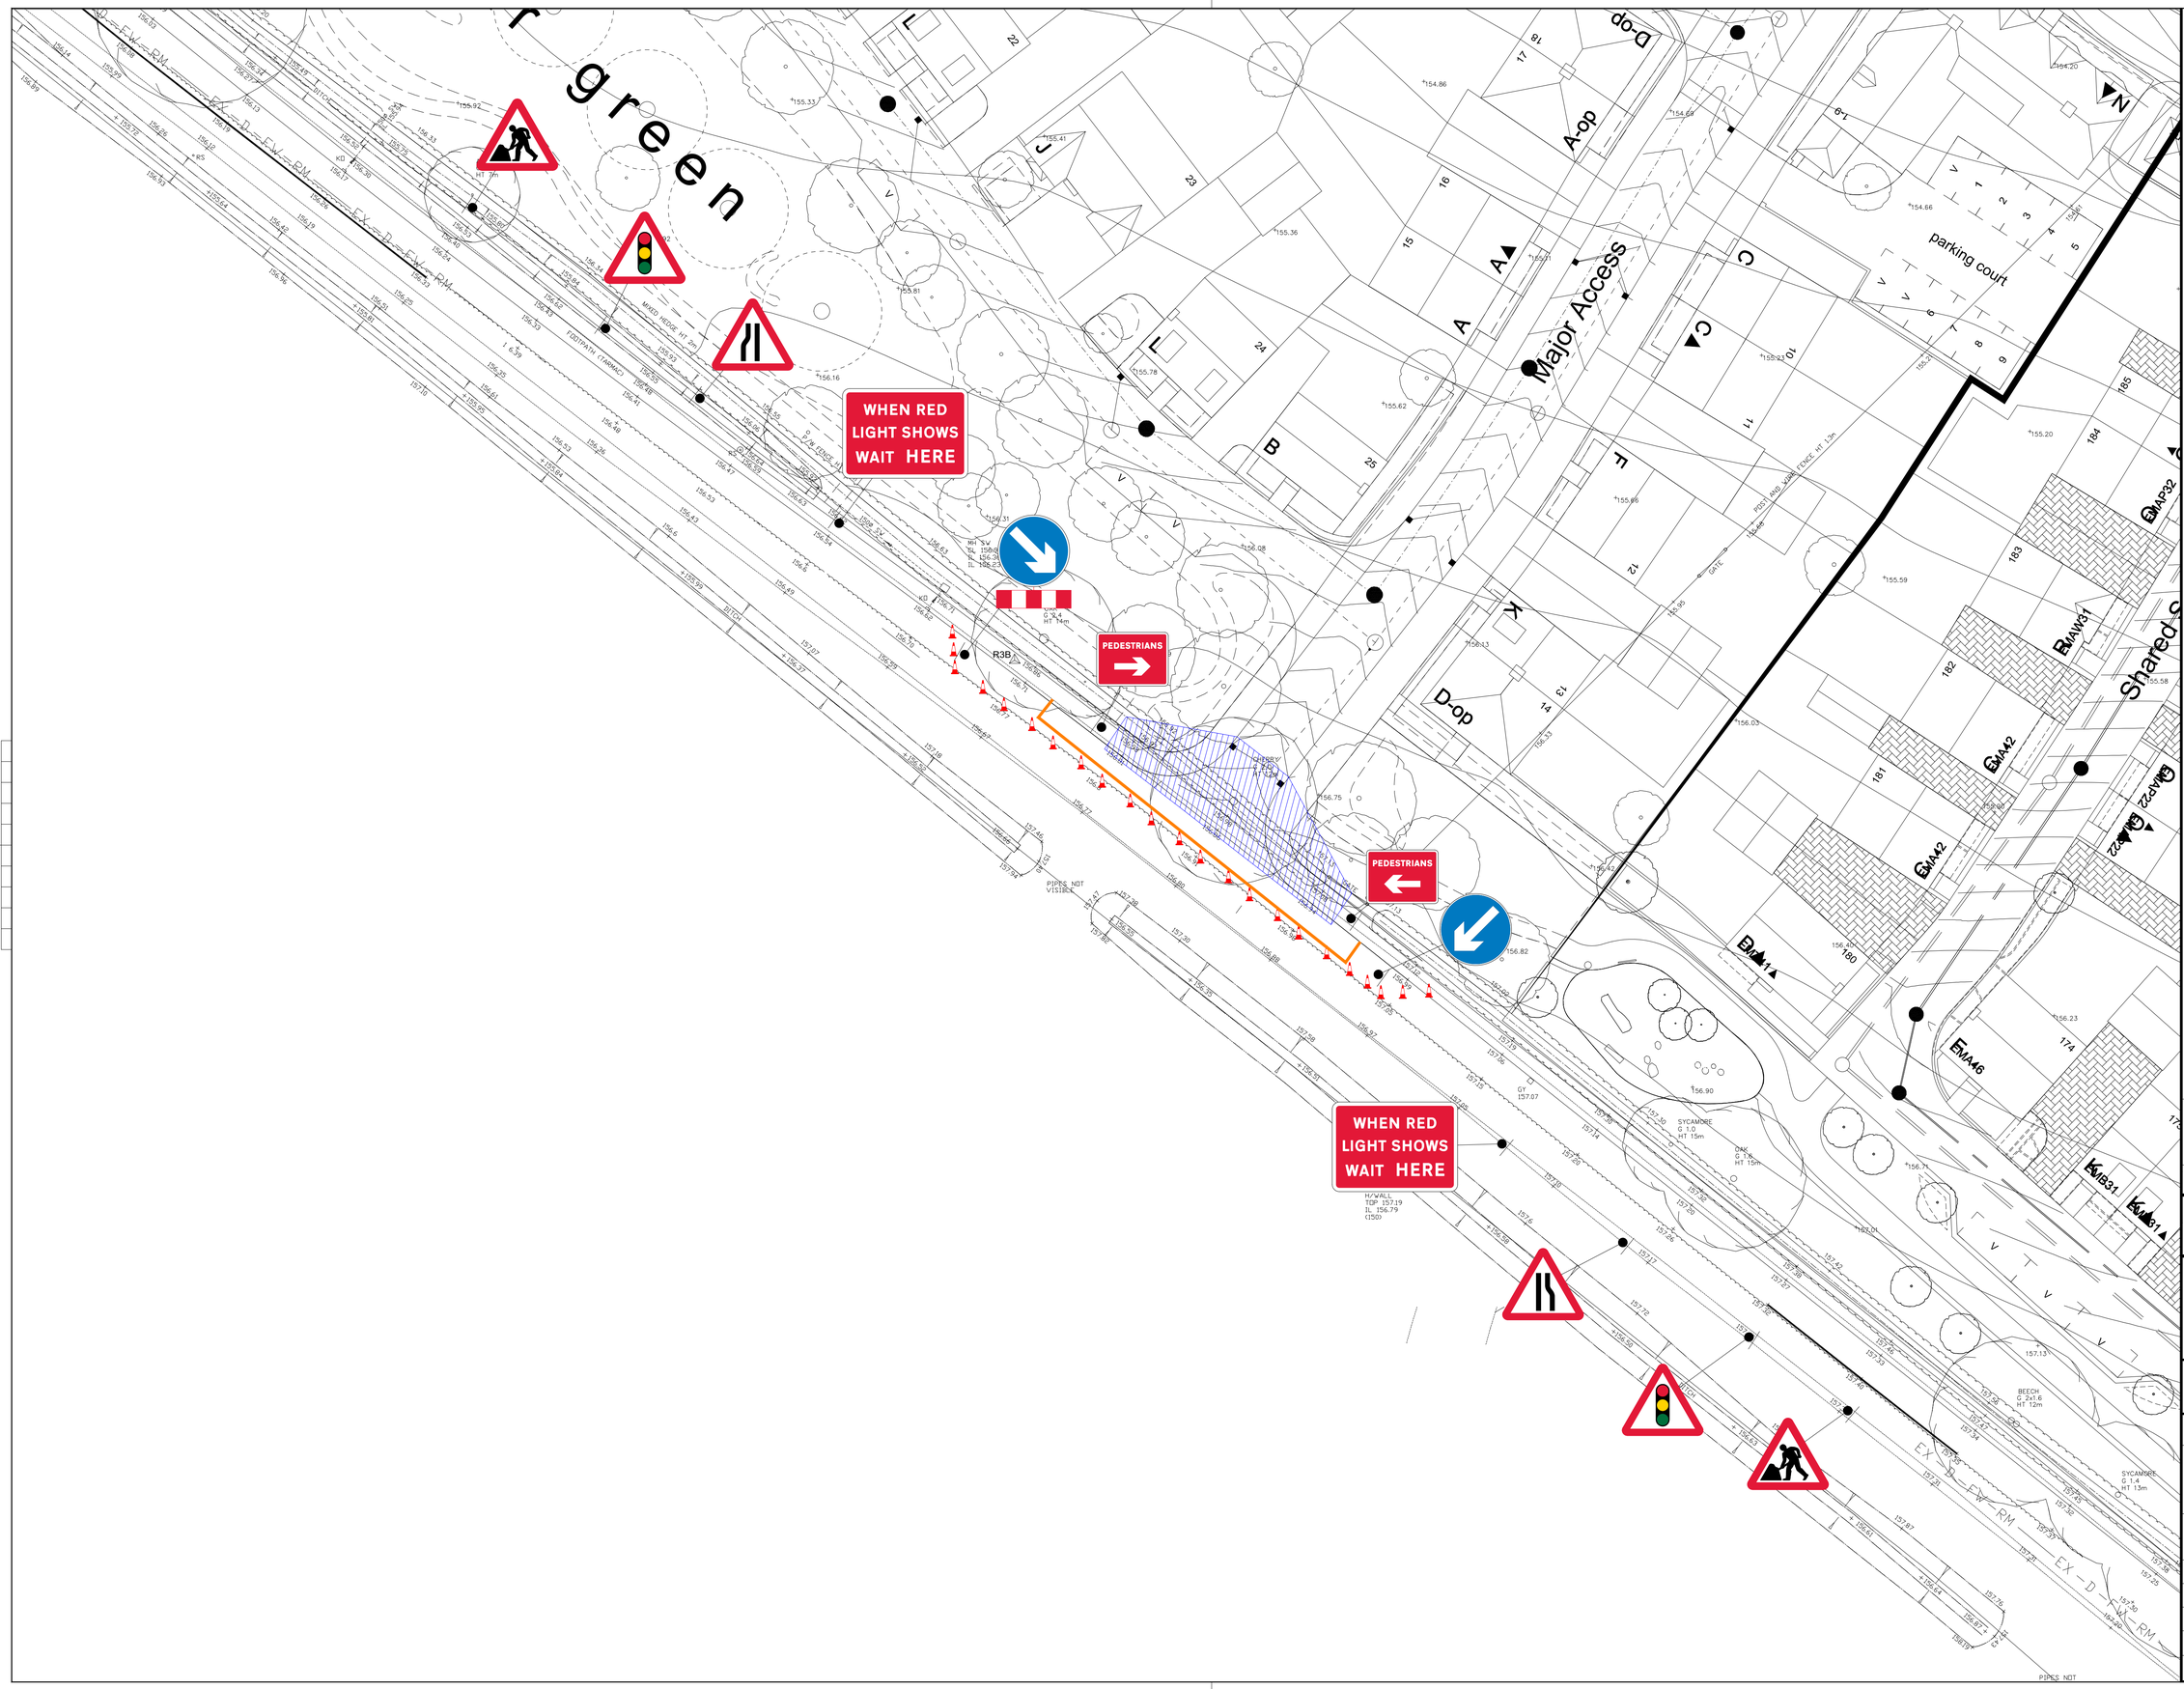

Legend

SIGN

BARRIER

CONE

Rev.	Date	Description	By

Head Office:
J2 Brooklands Close
Sunbury On Thames
Surrey
TW16 7D

Client	Taylor Wimpy	
Site Address	Green Lane Bovingdon HP3	
Drawing title	Traffic Management Plan	
Project No	TW-BOV-278	
Date	20.03.2025	
Scale	Not to Scale	
Drawn by	JR	Sheet No
Checked by	JR	1 of 1