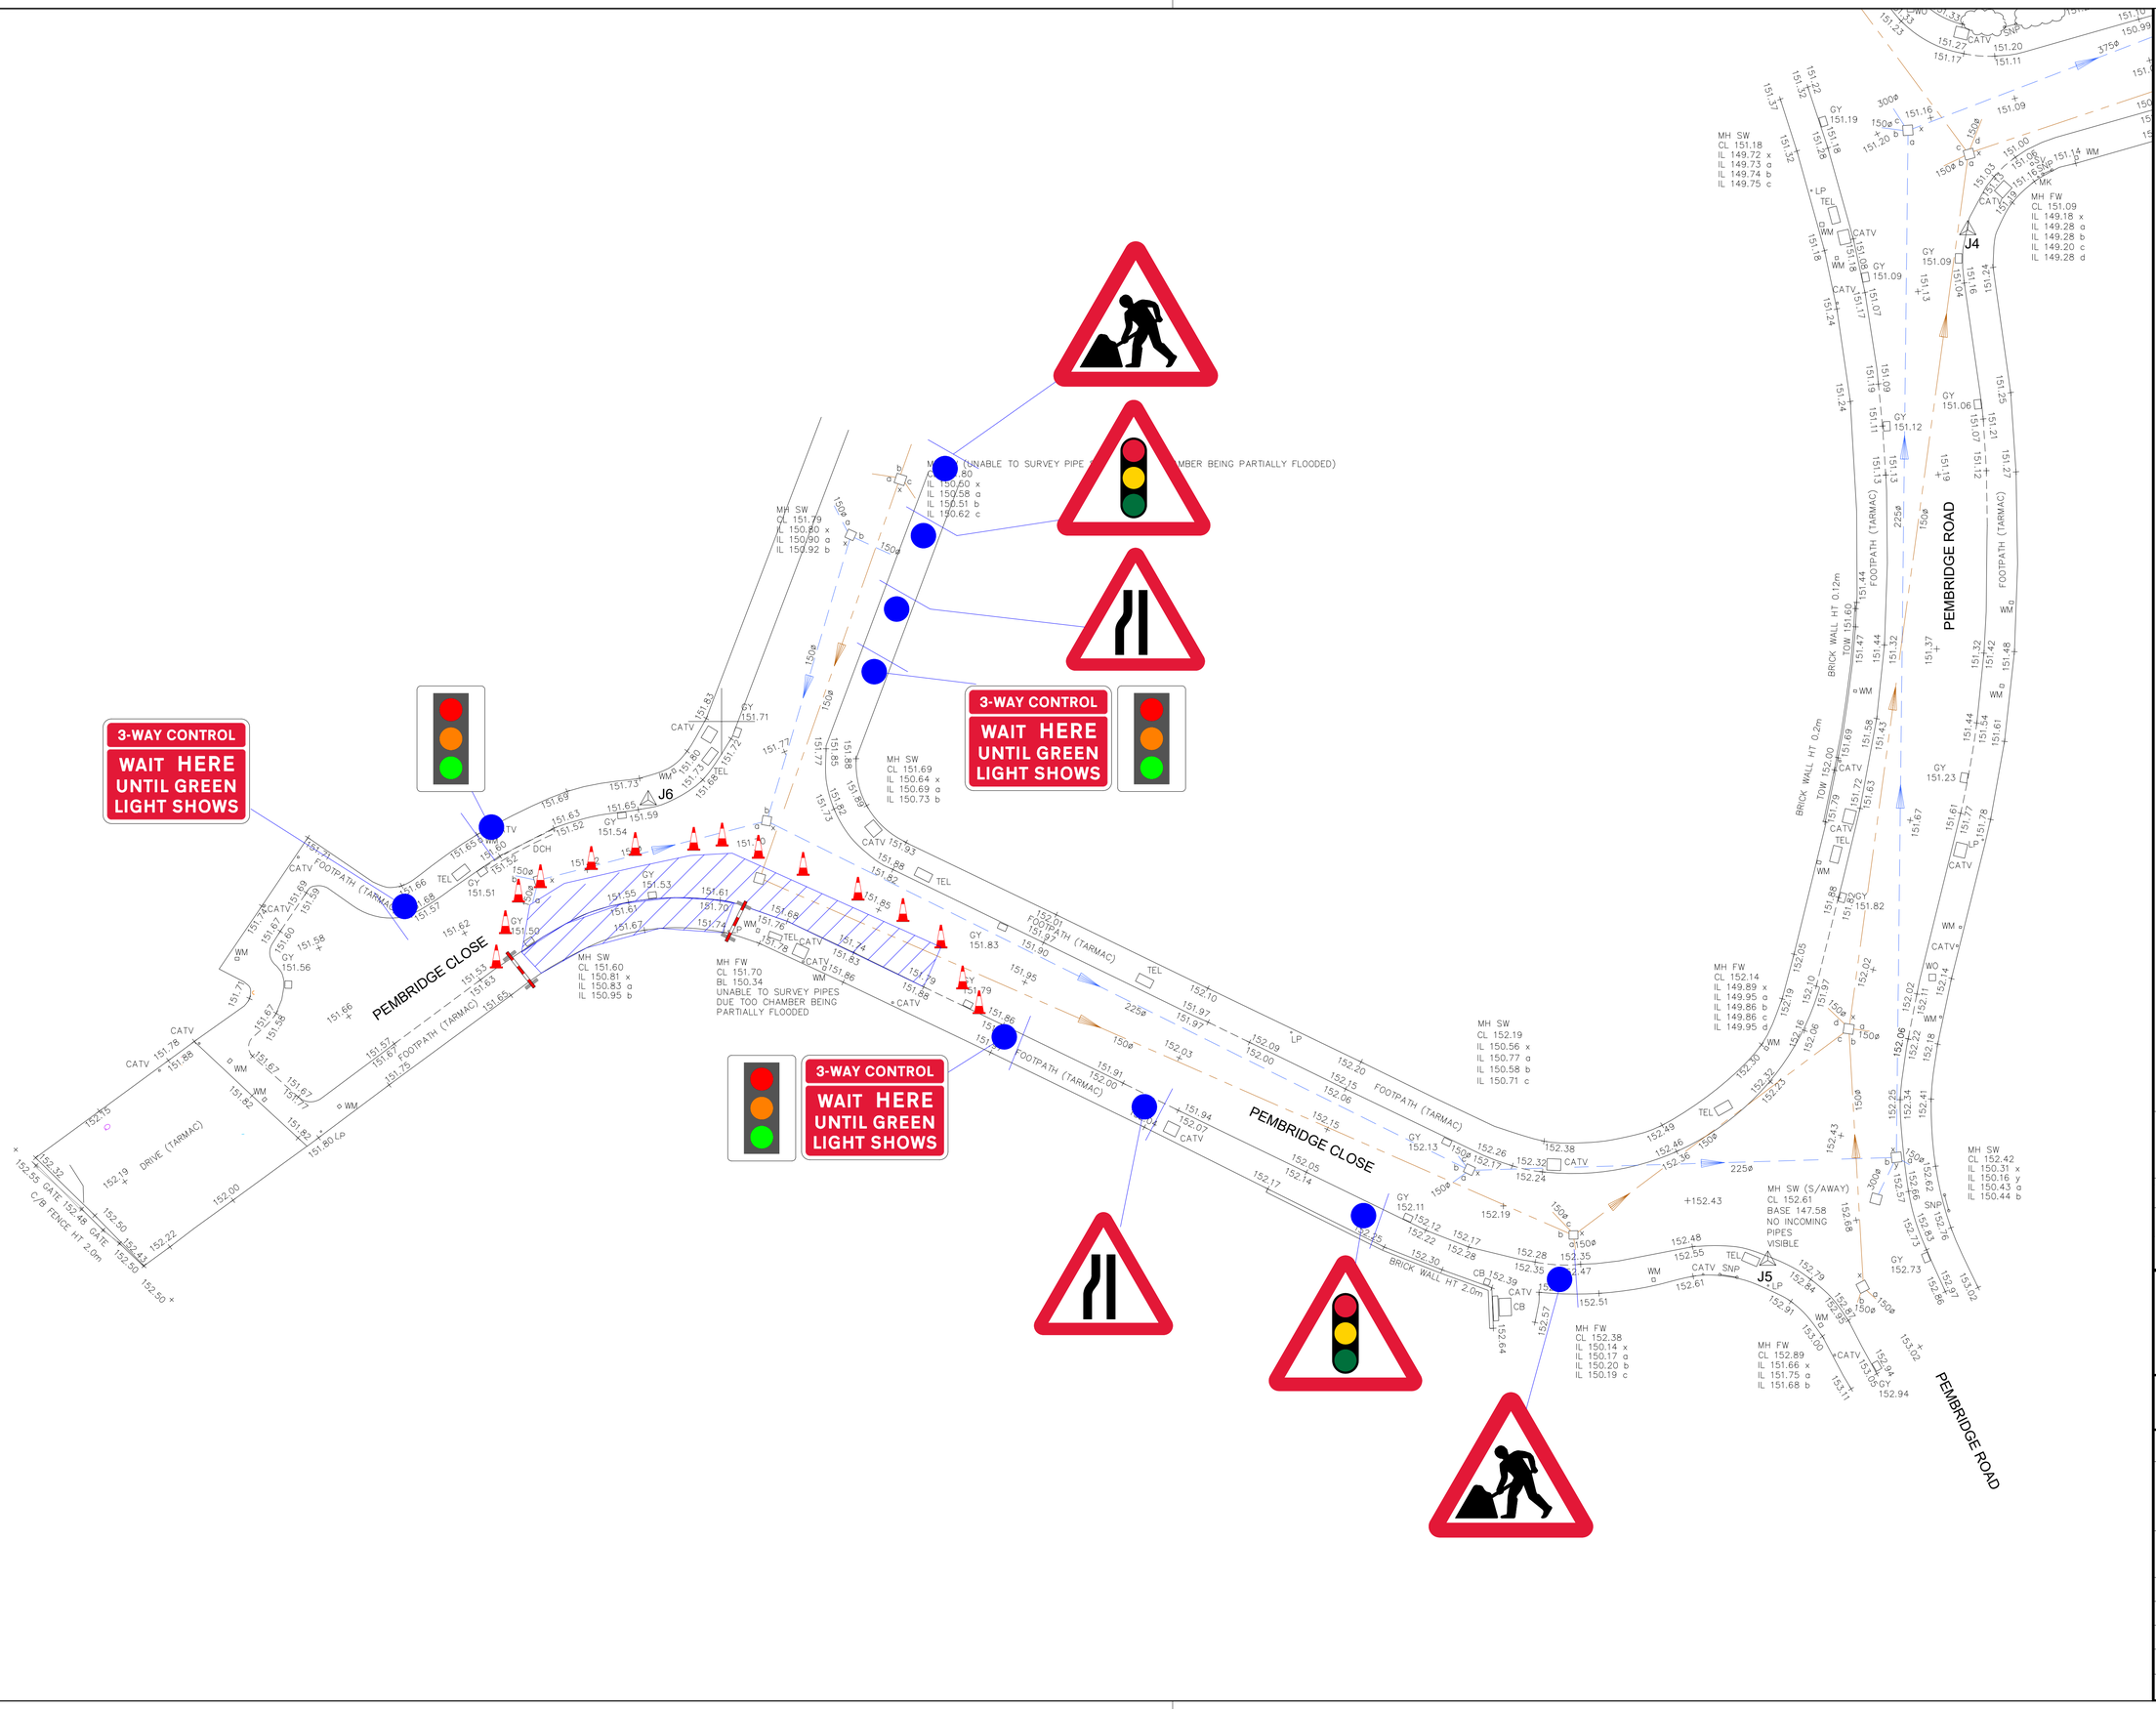

Legend

- SIGN
- BARRIER
- CONE

Rev.	Date	Description	By

HOULIHAN

Head Office:
J2 Brooklands Close
Sunbury On Thames
Surrey
TW16 7D

Client	Taylor Wimpy		
Site Address	Pembridge Close Bovingdon HP3		
Drawing title	Traffic Management Plan		
Project No	TW-PEM	Rev	–
Date	20.03.2025		
Scale	Not to Scale		
Drawn by	JR	Sheet No	
Checked by	JR	1	

Rev.	Date	Description	By

HOULIHAN

Head Office:
J2 Brooklands Close
Sunbury On Thames
Surrey
TW16 7D

Client	Taylor Wimpy		
Site Address	Pembridge Close Bovingdon HP3		
Drawing title	Traffic Management Plan		
Project No	TW-PEM	Rev	–
Date	20.03.2025		
Scale	Not to Scale		
Drawn by	JR	Sheet No	
Checked by	JR	2	