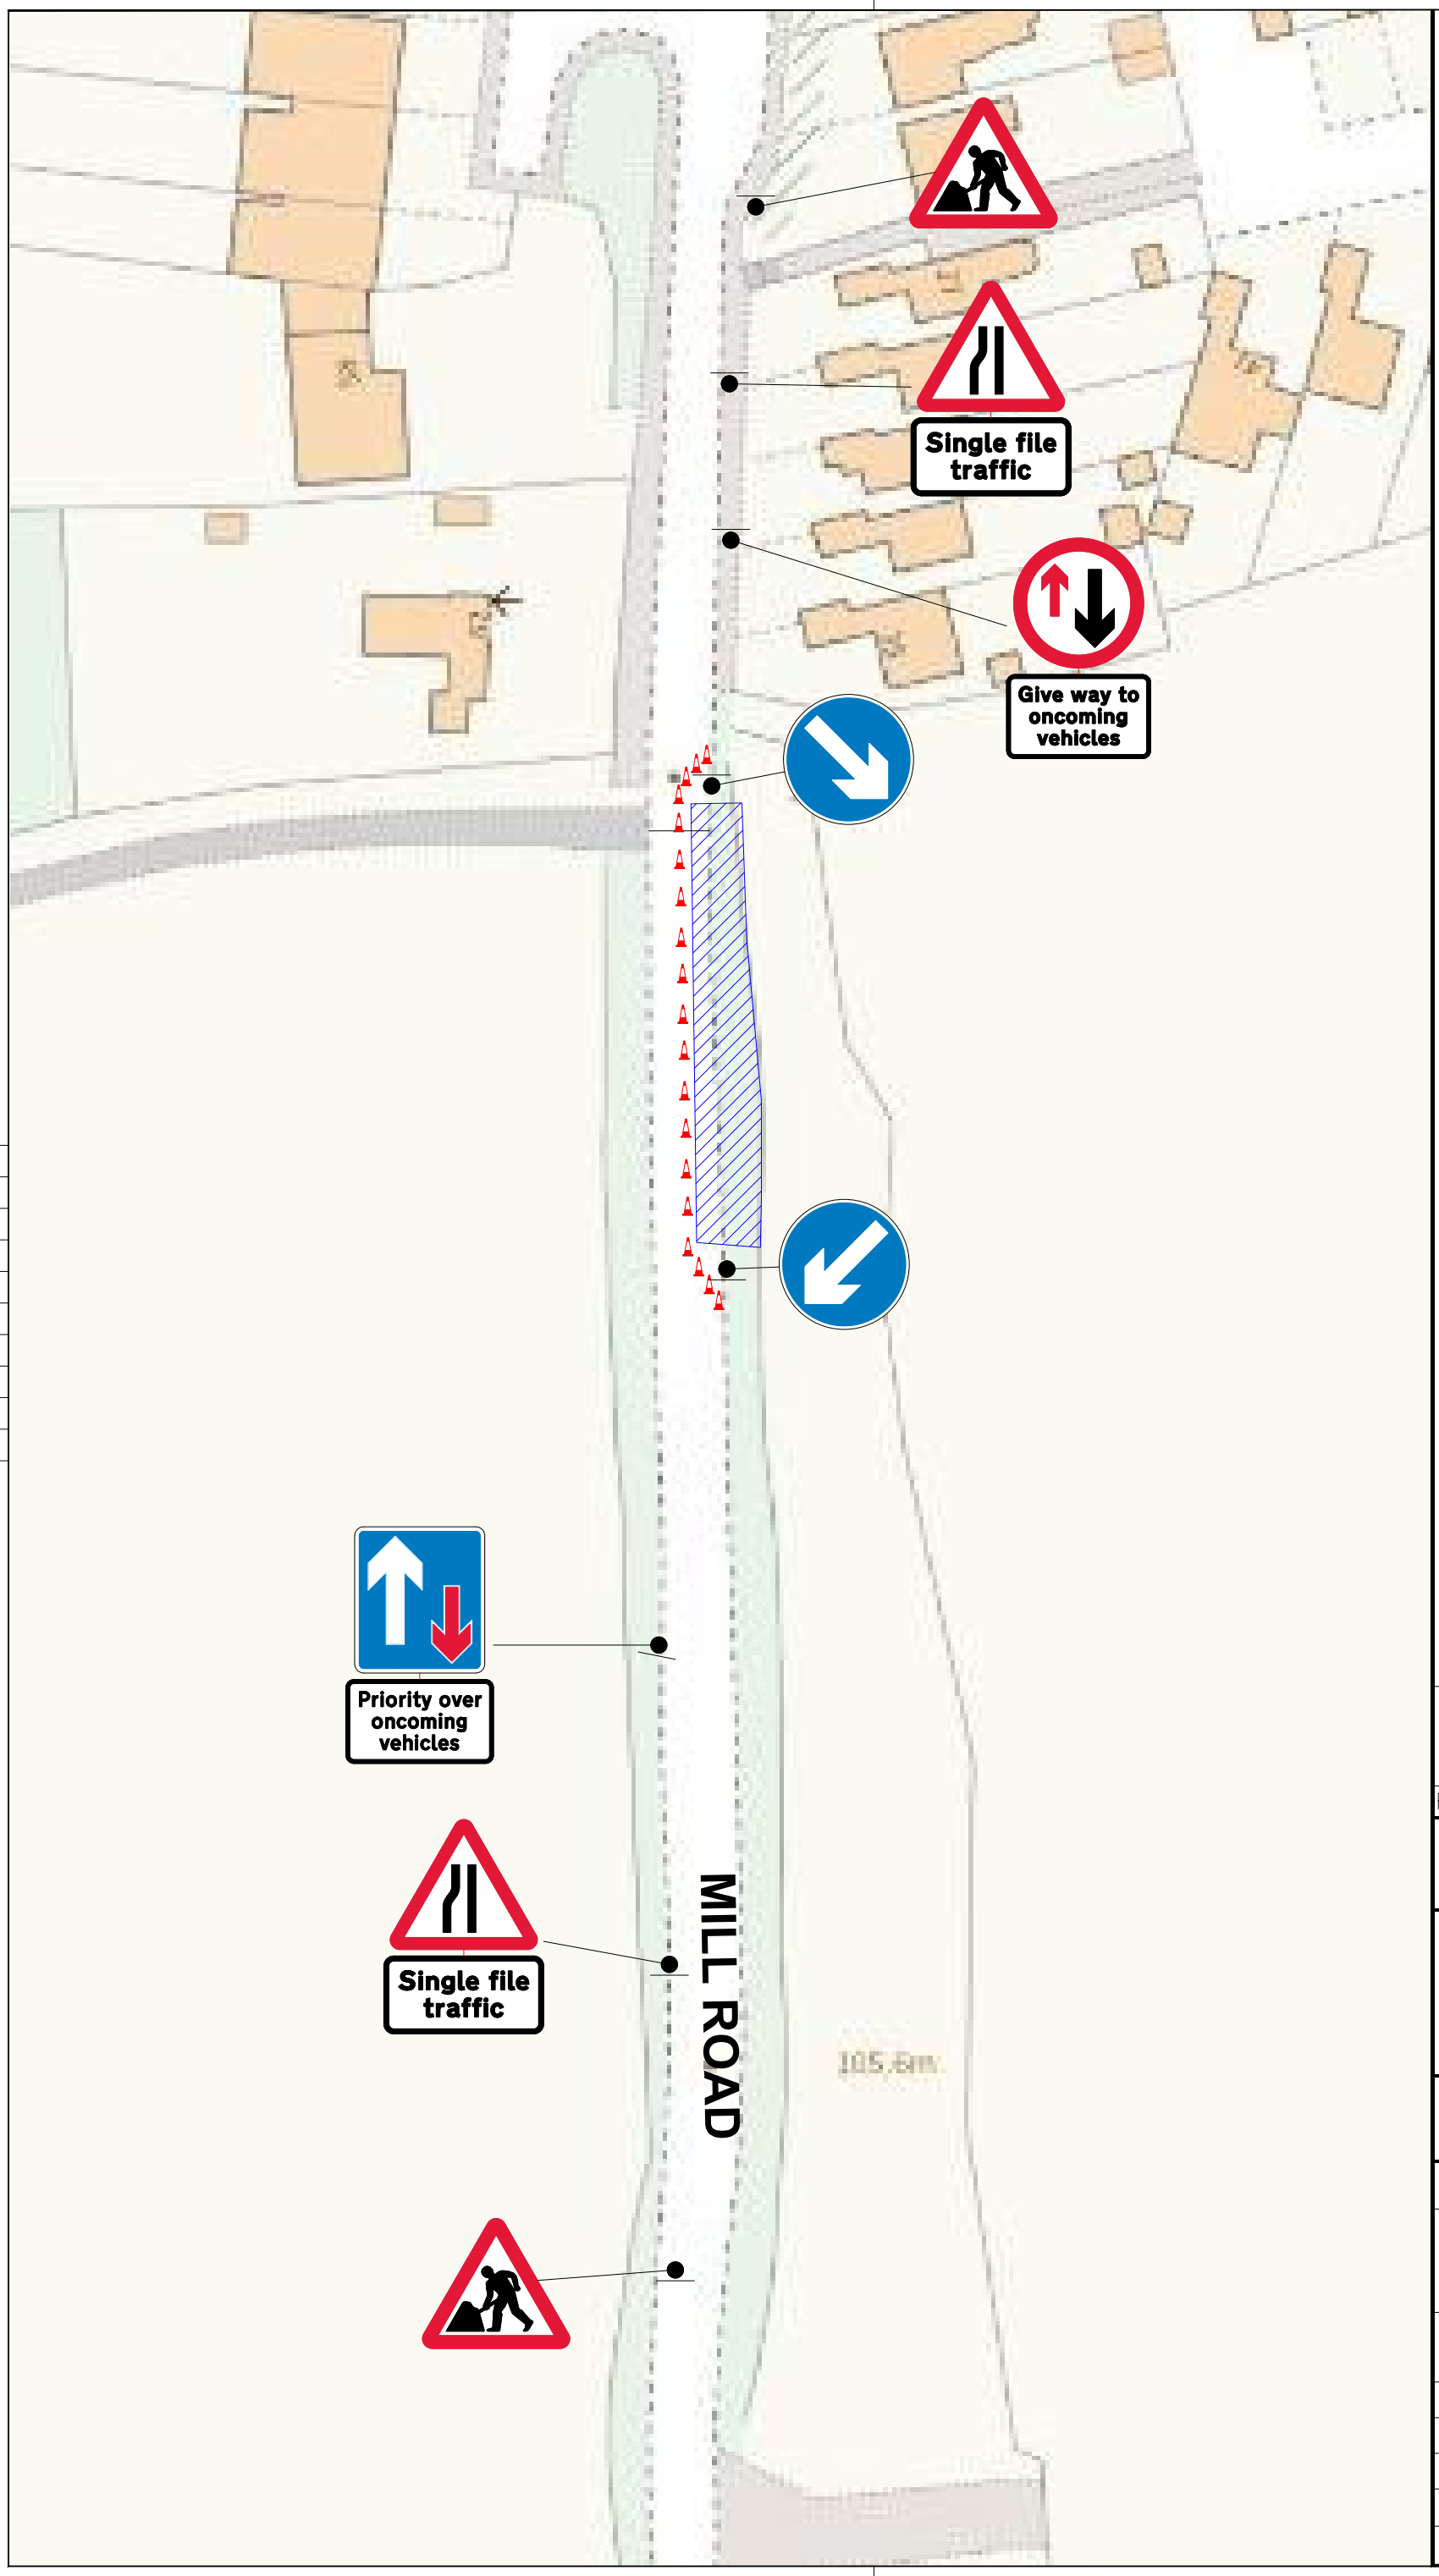

Rev.	Date	Description	By

Head Office:
J2 Brooklands Close
Sunbury On Thames
Surrey
TW16 7D

Client	Bellway Homes	
Site Address	Mills Road Henham CM22	
Drawing title	278 Traffic PLAN	
Project No	BH-HH-278	
Date	20.03.2025	
Scale	Not to Scale	
Drawn by	JR	Sheet No
Checked by	JR	1 of 1