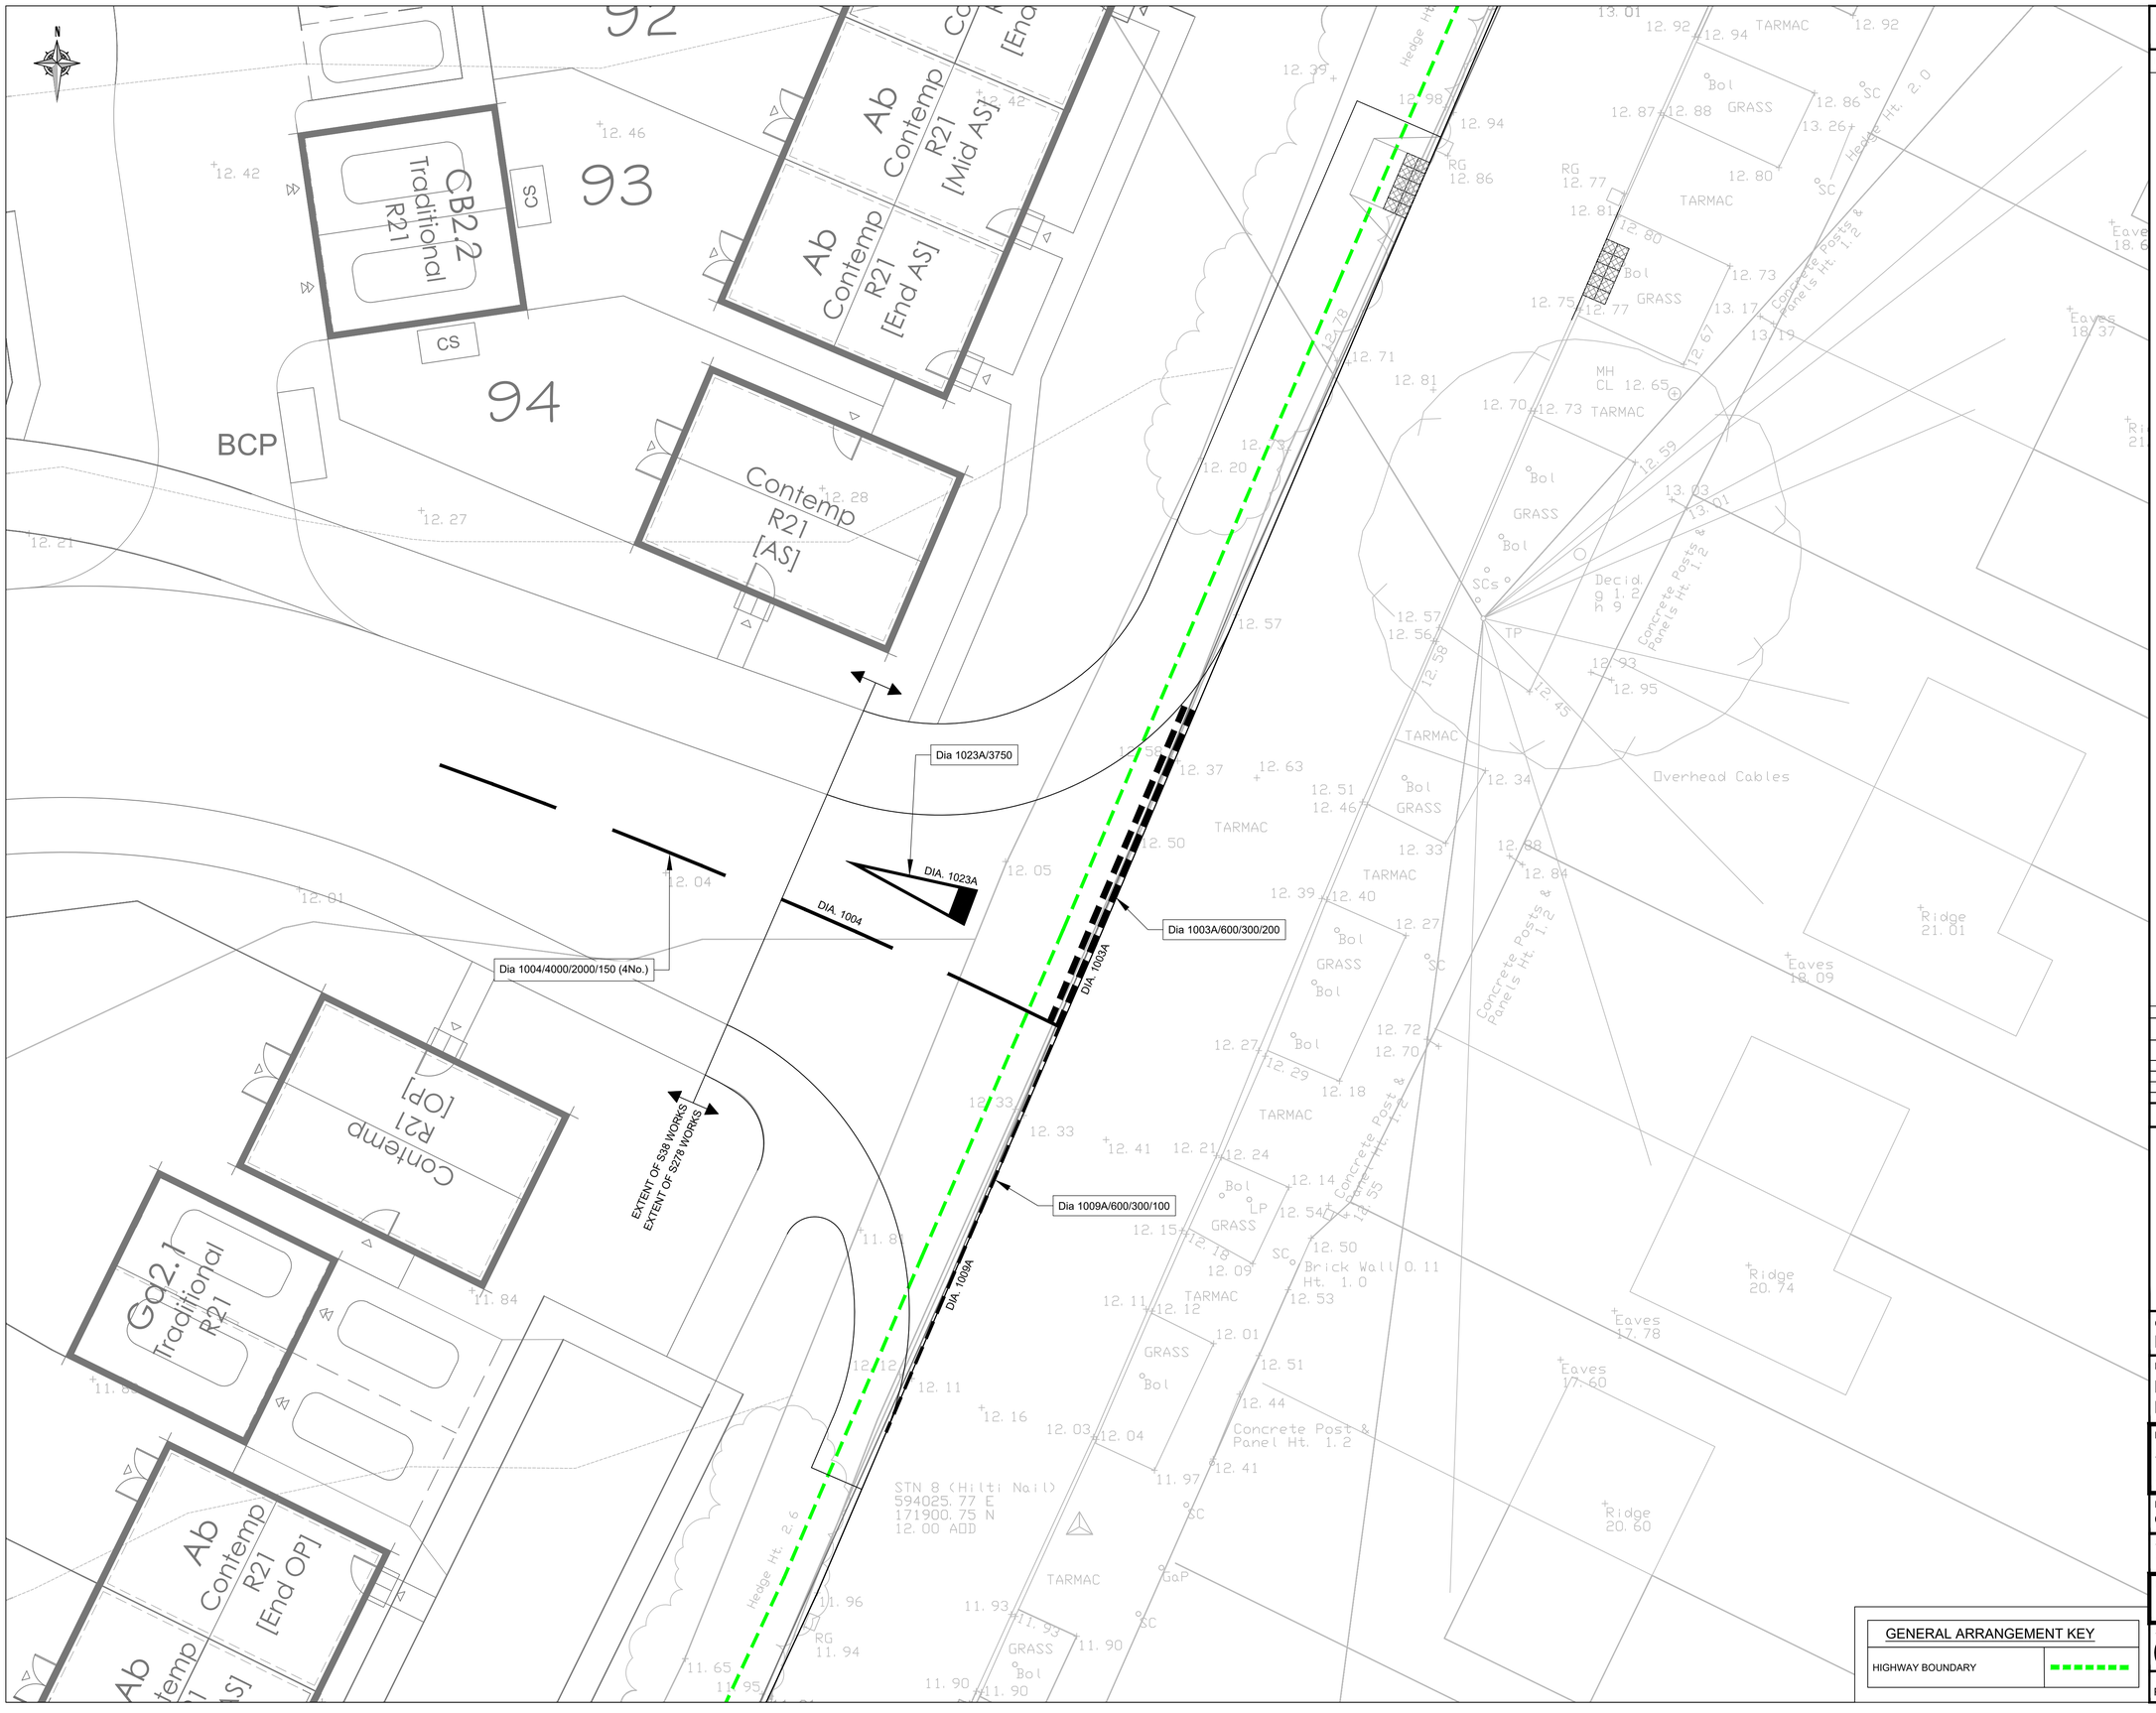


Copyright Barter Hill Partnership. This drawing shall not be copied in whole or part without the written permission of The Barter Hill Partnership.

Notes

1. **PRELIMINARY DRAWING: This drawing should be read as a PRELIMINARY issue and should NOT be used for construction under any circumstances.**
2. **The design has been carried out in accordance with all current working drawings provided by Persimmon Homes.**
3. **Drawing subject to Section 278 approval.**
4. **All road markings are to be in accordance with the relevant chapters of the traffic signs manual.**
5. **Yellow Globe (Dia 4007) to be in accordance with KCC-HTW-1200-004 or see on Section 278 Site Access Highway Construction Details 8421-300-005.**

1. **THIS DRAWING IS SUBJECT TO TECHNICAL APPROVAL BY KENT COUNTY COUNCIL.**
2. **ALL COVERS AND FRAMES ARE TO BE RESET TO SUIT REVISED SURFACE LEVELS.**
3. **ROAD CONSTRUCTION MATERIALS, SPECIFICATION AND DEPTHS ARE TO MATCH THAT CURRENTLY LAID ON SITE.**
4. **ALL HIGHWAY SIGNS, INCLUDING SIGNS SET ASIDE FOR REUSE, MUST BE MICRO-PRISMATIC (DIAMOND GRADE).**
5. **CONTRACTORS ARE TO TEST ALL CONSTRUCTION MATERIALS RIGOROUSLY, AS PER KENT COUNTY COUNCIL 'DESIGN GUIDES'.**
6. **ALL ADOPTABLE WORKS TO BE CARRIED OUT IN ACCORDANCE WITH 'KENT HIGHWAYS DESIGN GUIDE'.**
7. **MANHOLE & CHAMBER COVERS IN FOOTWAYS & VERGES ARE TO BE CLASS 250.**
8. **WHERE MANHOLES & CHAMBER COVERS ARE PLACED WITHIN HIGH RISK AREAS, THEY ARETO HAVE A MINIMUM POLISHED SKID RESISTANCE VALUE OF 60.**
9. **ALL STATUTORY UNDERTAKERS' COVERS & FRAMES FOR CLEAR OPENING 450mm x 450mm OR SMALLER SHALL CONFORM TO THE REQUIREMENT OF BS 5834-2:2011, SURFACE BOXES, GUARDS & UNDERGROUND CHAMBERS FOR THE PURPOSES OF UTILITIES.**
10. **COVERS & FRAMES WITHIN THE FOOTWAY AREAS ARE TO BE INSTALLED TO THE REAR OF THE FOOTWAY AS FAR FROM THE CARRIAGEWAY KERB EDGE AS POSSIBLE.**
11. **ALL ROAD MARKINGS TO BE INSTALLED IN ACCORDANCE WITH CHAPTER 5 TRAFFIC SIGNS MANUAL AND THE APPROPRIATE BRITISH STANDARD AS OUTLINED IN SECTION 12.3 OF "CHAPTER 5". ROAD MARKINGS TO BE APPLIED USING THERMOPLASTIC WITH REFLECTORISED GLASS BEADS PREMIXED INTO MATERIAL.**

APPROVED FOR CONSTRUCTION

Rev.	Description	By	Chk.	Date
C01	ISSUED FOR CONSTRUCTION	PT.	JR	29.07.25
E	Footway extended to north and uncontrolled pedestrian crossing added.	PT.	JR	29.07.25
D	Extent of crossing works moved to drawing number 8421-300-012.	PT.	JR	01.04.25
C	Additional notation added	AH	JW	19.12.23
B	Additional viewport added	LA	RB	30/11/23
A	Amended to suit KCC comments	LA	RB	28/11/23
-	Preliminary Issue.	CJP	JR	19/06/23

Barter Hill Partnership Limited
Greenway Business Centre
Greenway
Harlow Business Park
Essex CM19 5QE
t: 01279 430888
e: mail@barterhill.co.uk

Consulting Structural & Civil Engineers
15 Meridian Way
Meridian Business Park
Norwich NR7 0TA
t: 01603 300360
e: mail@barterhill.co.uk

Client
Persimmon Homes

Project
Land Off Barton Hill Drive
Minster-on-Sea

Drawing Title
Section 278 Junction Works
Lining and Signing

Designed by	Drawn by	Checked by
CJP	CJP	JR

Scale @ A1	Date
1:100	June 2023

Drawing No.	Revision	Job Ref
8421-300-002	C01	8421

Status
CONSTRUCTION ISSUE

Cad file	Contact Office
P:8421/Civils/Drawings/8421-300	Norwich

GENERAL ARRANGEMENT KEY

HIGHWAY BOUNDARY	