5cm 10cm
PRINT ACCURACY INDICATOR

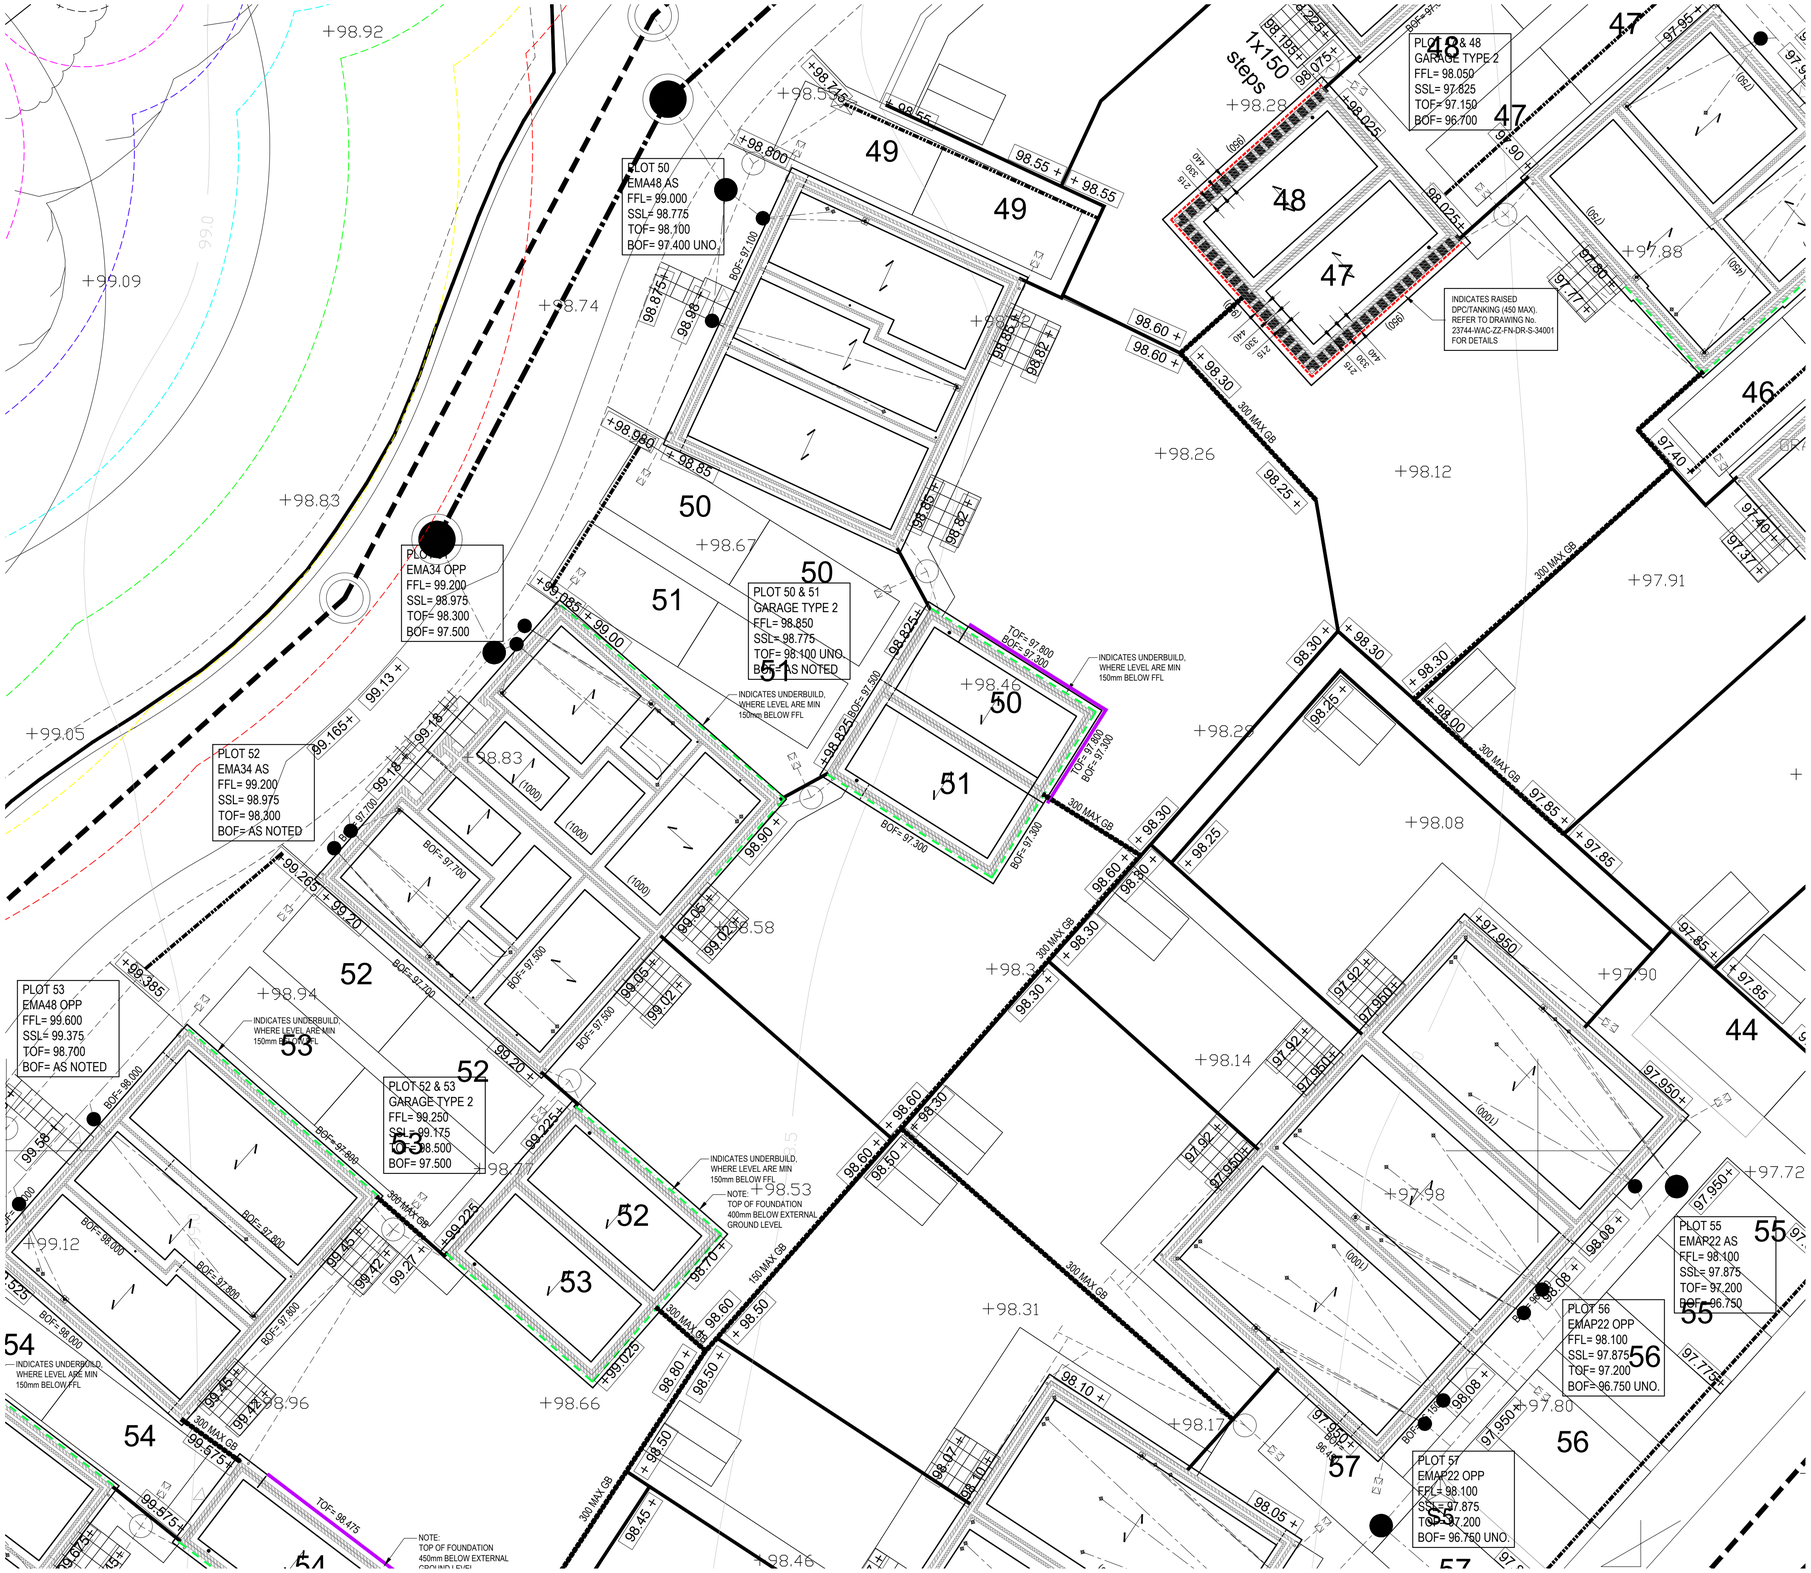

THIS DRAWING IS COPYRIGHT AND MUST NOT BE REPRODUCED IN WHOLE OR PART WITHOUT WRITTEN AUTHORITY

NOTES

UNLESS NOTED OTHERWISE-
ALL FOUNDATIONS TO BE 600 WIDE

(450) DENOTES FOUNDATION WIDTH VARIED FROM STANDARD

DRAWING KEY

- PLOT ?? / HC6 / FFL= — DENOTES PLOT NUMBER, DENOTES HOUSE TYPE, DENOTES FINISHED FLOOR LEVELS
- DENOTES EXTENTS OF FOUNDATIONS
- TOF= / BOF= — DENOTES TOP OF FOUNDATION LEVEL, DENOTES BTM OF FOUNDATION LEVEL
- DENOTES EXTENTS OF CLAYMASTER
- DENOTES STEP IN BOTTOM OF FOUNDATION
- DENOTES LOWERED TOP OF FOUNDATION
- DENOTES RAISED DPC/TANKING
- DENOTES UNDERBUILD, WHERE LEVEL ARE MIN 150mm BELOW FFL INDICATED THUS
- DENOTES SLOPING SOIL UNDER VENTED VOID.

TREE ROOT INFLUENCE CIRCLES AS SHOWN BELOW REPRESENT THE DEPTHS OF THE FOUNDATION REQUIRED AT THAT POINT, MEASURED FROM LOWER OF EXISTING OR PROPOSED GROUND LEVELS FOR EXISTING TREES (DEPTHS REQUIRED BETWEEN CIRCLES MAY BE INTERPOLATED). FOR NEW TREES DEPTH MAY BE MEASURED FROM THE NEW GROUND LEVEL.

- 1.0m
- 1.2m
- 1.5m
- 1.8m
- 2.1m
- 2.4m
- 2.7m

ALL TREE ROOT INFLUENCE ZONES ARE BASED ON A ***MEDUIM*** SHRINKABLITY SOIL AND THE HEIGHT AND SPECIES OF TREE AS STATED. EXISTING TREES REMOVED HAVE BEEN TAKEN AT THEIR EXISTING HEIGHT (or mature height if >50% of mature height) WHILST TREES TO REMAIN HAVE BEEN TAKEN AT THEIR MATURE HEIGHT.

FOR GENERAL NOTES REFER TO DRAWING No. 23744-WAC-ZZ-XX-DR-S-30001.

FOR TYPICAL FOUNDATION DETAILS REFER TO DRAWING No. 23744-WAC-ZZ-FN-DR-S-34000, 34001, 34002.

REV	DATE	AMENDMENT	BY	CHKD
C	09.03.26	CONSTRUCTION ISSUE	LD	CCL
B	24.11.25	BOUNDARY/RETAINING WALLS ADDED	LD	CCL
A	24.10.25	PRELIMINARY ISSUE	LD	CCL

STATUS
CONSTRUCTION

PROJECT
Woodside Road
Abbots Langley

CLIENT
Taylor Wimpey

DRAWING
Foundation Details
Sheet 6

DATE Oct 2025	DRAWN BY LD	REV.
SCALE (A1)- 1:100	CHECKED BY CCL	C
WALKERS JOB NUMBER 8044		

DRG NO.
23744-WAC-ZZ-FN-DR-S-30016

Walker Associates Consulting Limited
Structural and Civil Engineers
13 Capricorn Centre
Cranes Farm Road
Basildon, Essex
SS14 3JJ
01268 530 500
walker-associates.co.uk