FINAL ARCHITECTURAL AND CIVIL ENGINEERING DRAWINGS ARE REQUIRED PRIOR TO CONSTRUCTION.

FOUNDATION DEPTH SHOWN ASSUME THEY ARE NOT AFFECTED BY PROPOSED PLANTING

NOTE:
DETAILS ARE FOR TENDER ONLY - RESULTS OF ADDITIONAL SITE INVESTIGATION BY RSK REQUIRED TO FINALIZE DESIGN / DETAIL

NOTE-
THIS SITE IS IN AN AREA OF CHALK HAZARD / RISK OF SOLUTION FEATURES.
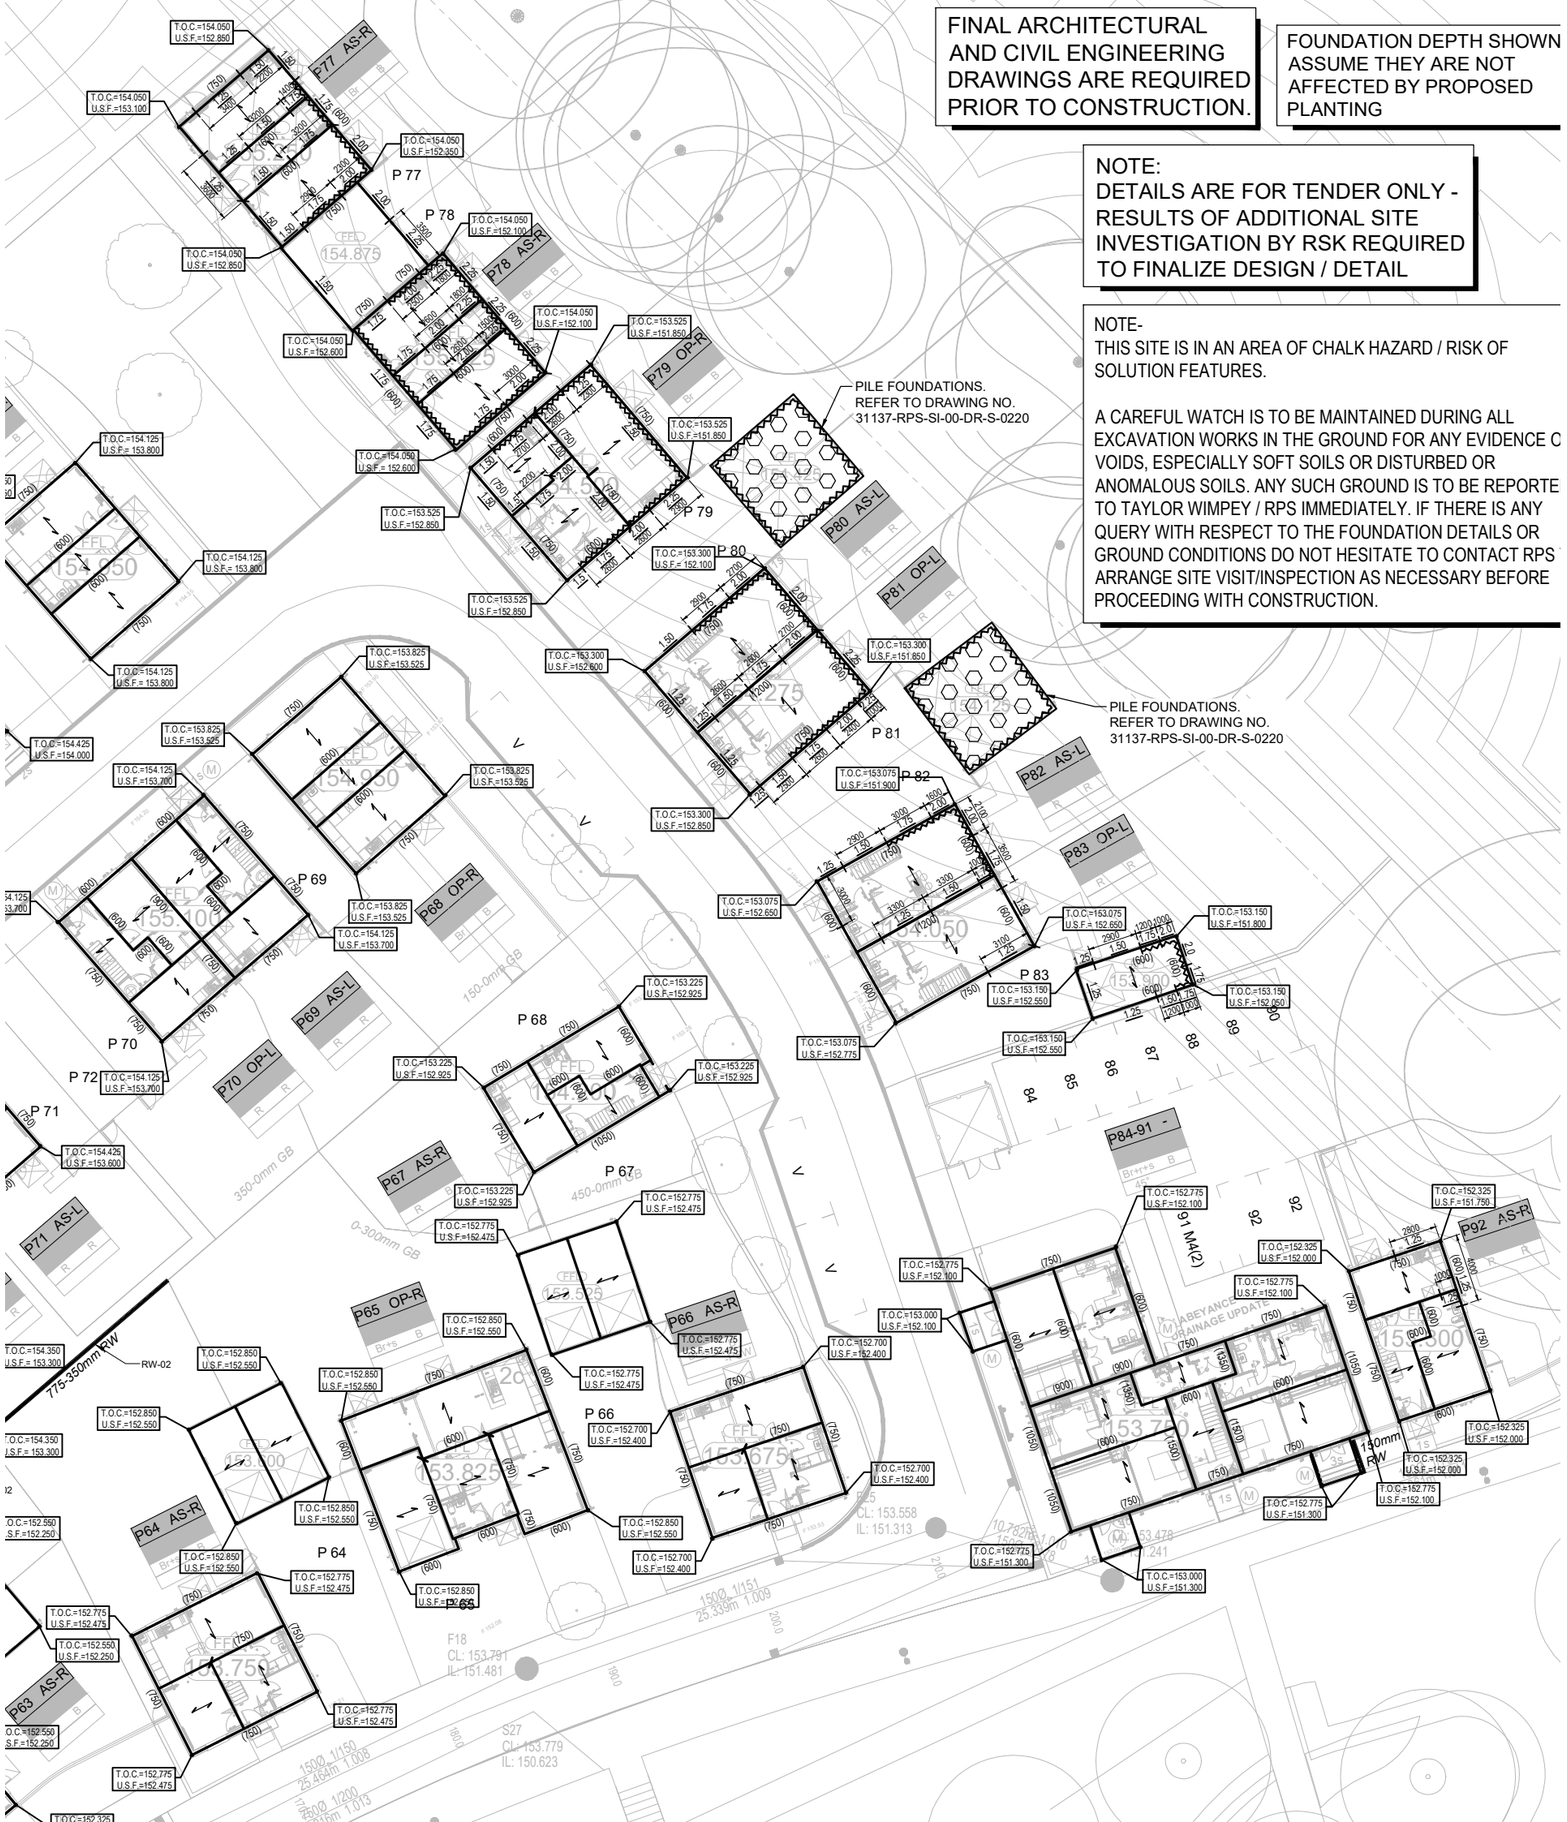
A CAREFUL WATCH IS TO BE MAINTAINED DURING ALL EXCAVATION WORKS IN THE GROUND FOR ANY EVIDENCE C VOIDS, ESPECIALLY SOFT SOILS OR DISTURBED OR ANOMALOUS SOILS. ANY SUCH GROUND IS TO BE REPORTE TO TAYLOR WIMPEY / RPS IMMEDIATELY. IF THERE IS ANY QUERY WITH RESPECT TO THE FOUNDATION DETAILS OR GROUND CONDITIONS DO NOT HESITATE TO CONTACT RPS ARRANGE SITE VISIT/INSPECTION AS NECESSARY BEFORE PROCEEDING WITH CONSTRUCTION.