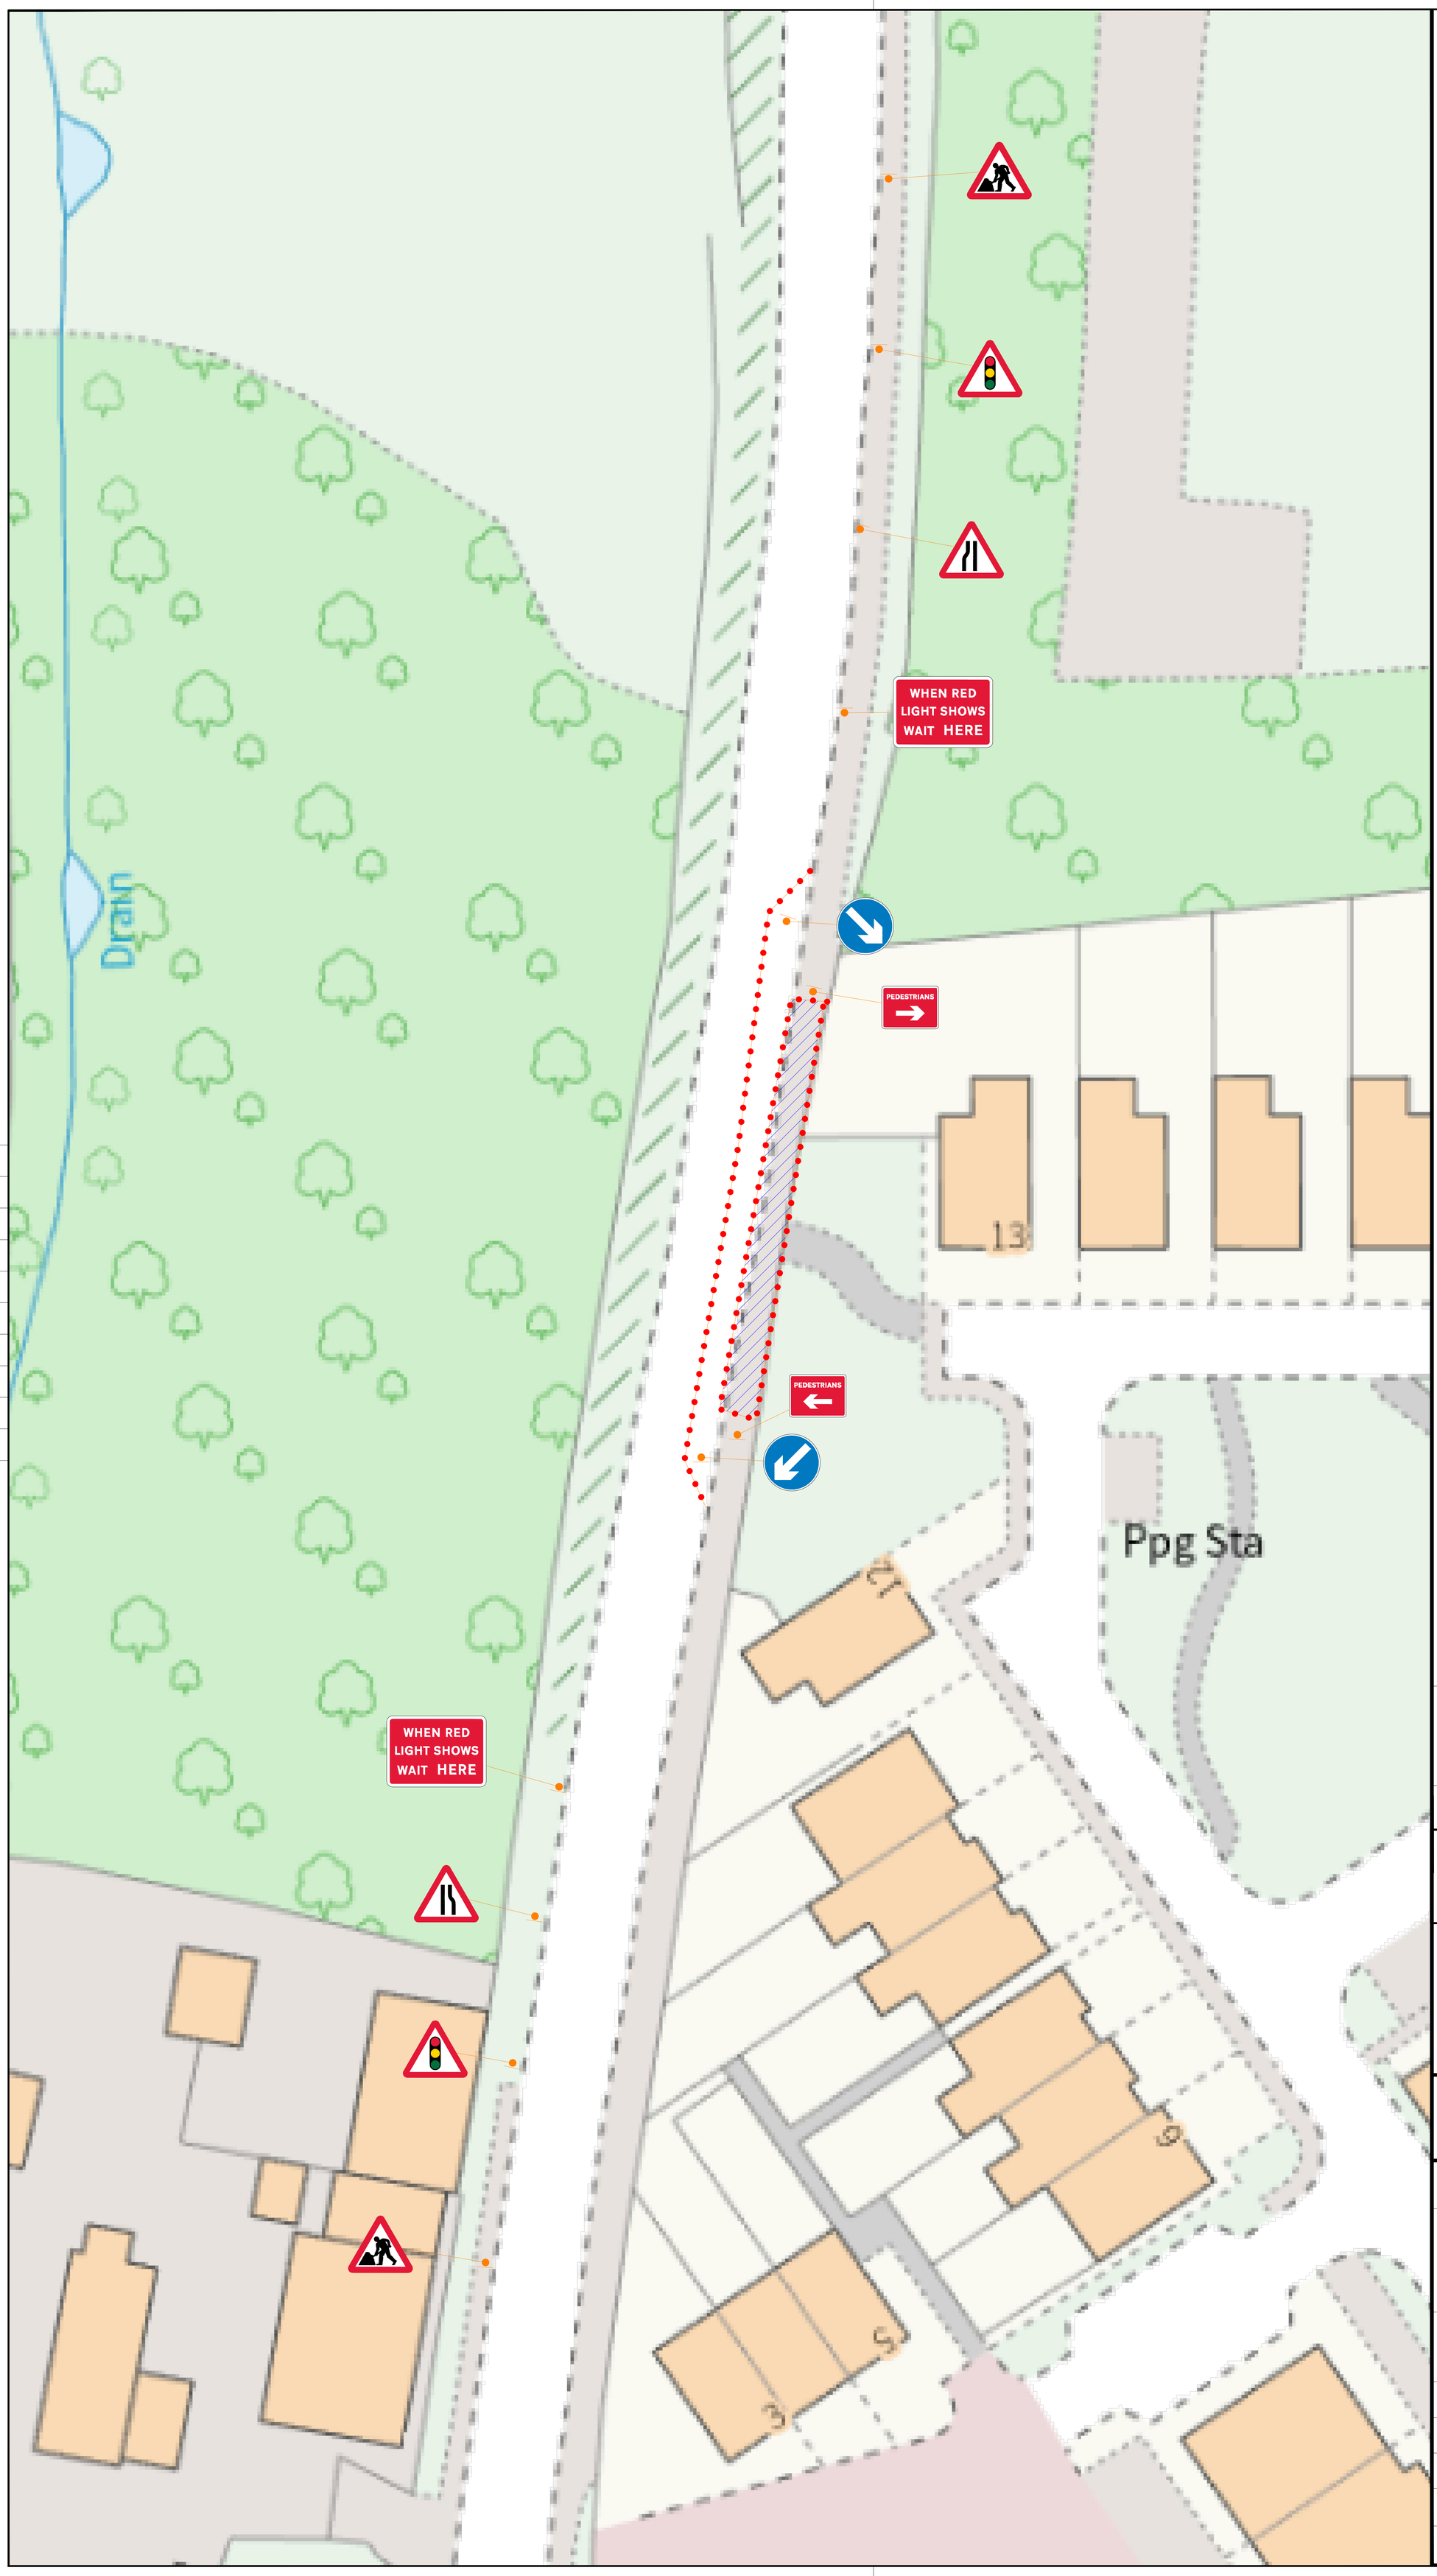


Legend

SIGN

BARRIER

CONE

Rev.	Date	Description	By

C:\Users\Houlihans\OneDrive – Houlihan & Co\Desktop\ADD FOLDERS\Cad-TM Files\LOGO 2.jpg

Head Office:
J2 Brooklands Close
Sunbury On Thames
Surrey
TW16 7D

worksafe contractor www.smasltd.com SSIP

ROSPA Member

CHAS Accredited Contractor CHAS.co.uk

Client	Redrow		
Site Address	Gresley Way Stevenage SG2		
Drawing title	Traffic Management Plan		
Project No	0000001	Rev	–
Date	25.02.2019		
Scale	Not to Scale		
Drawn by	JR	Sheet No	
Checked by	JR	1 of 1	