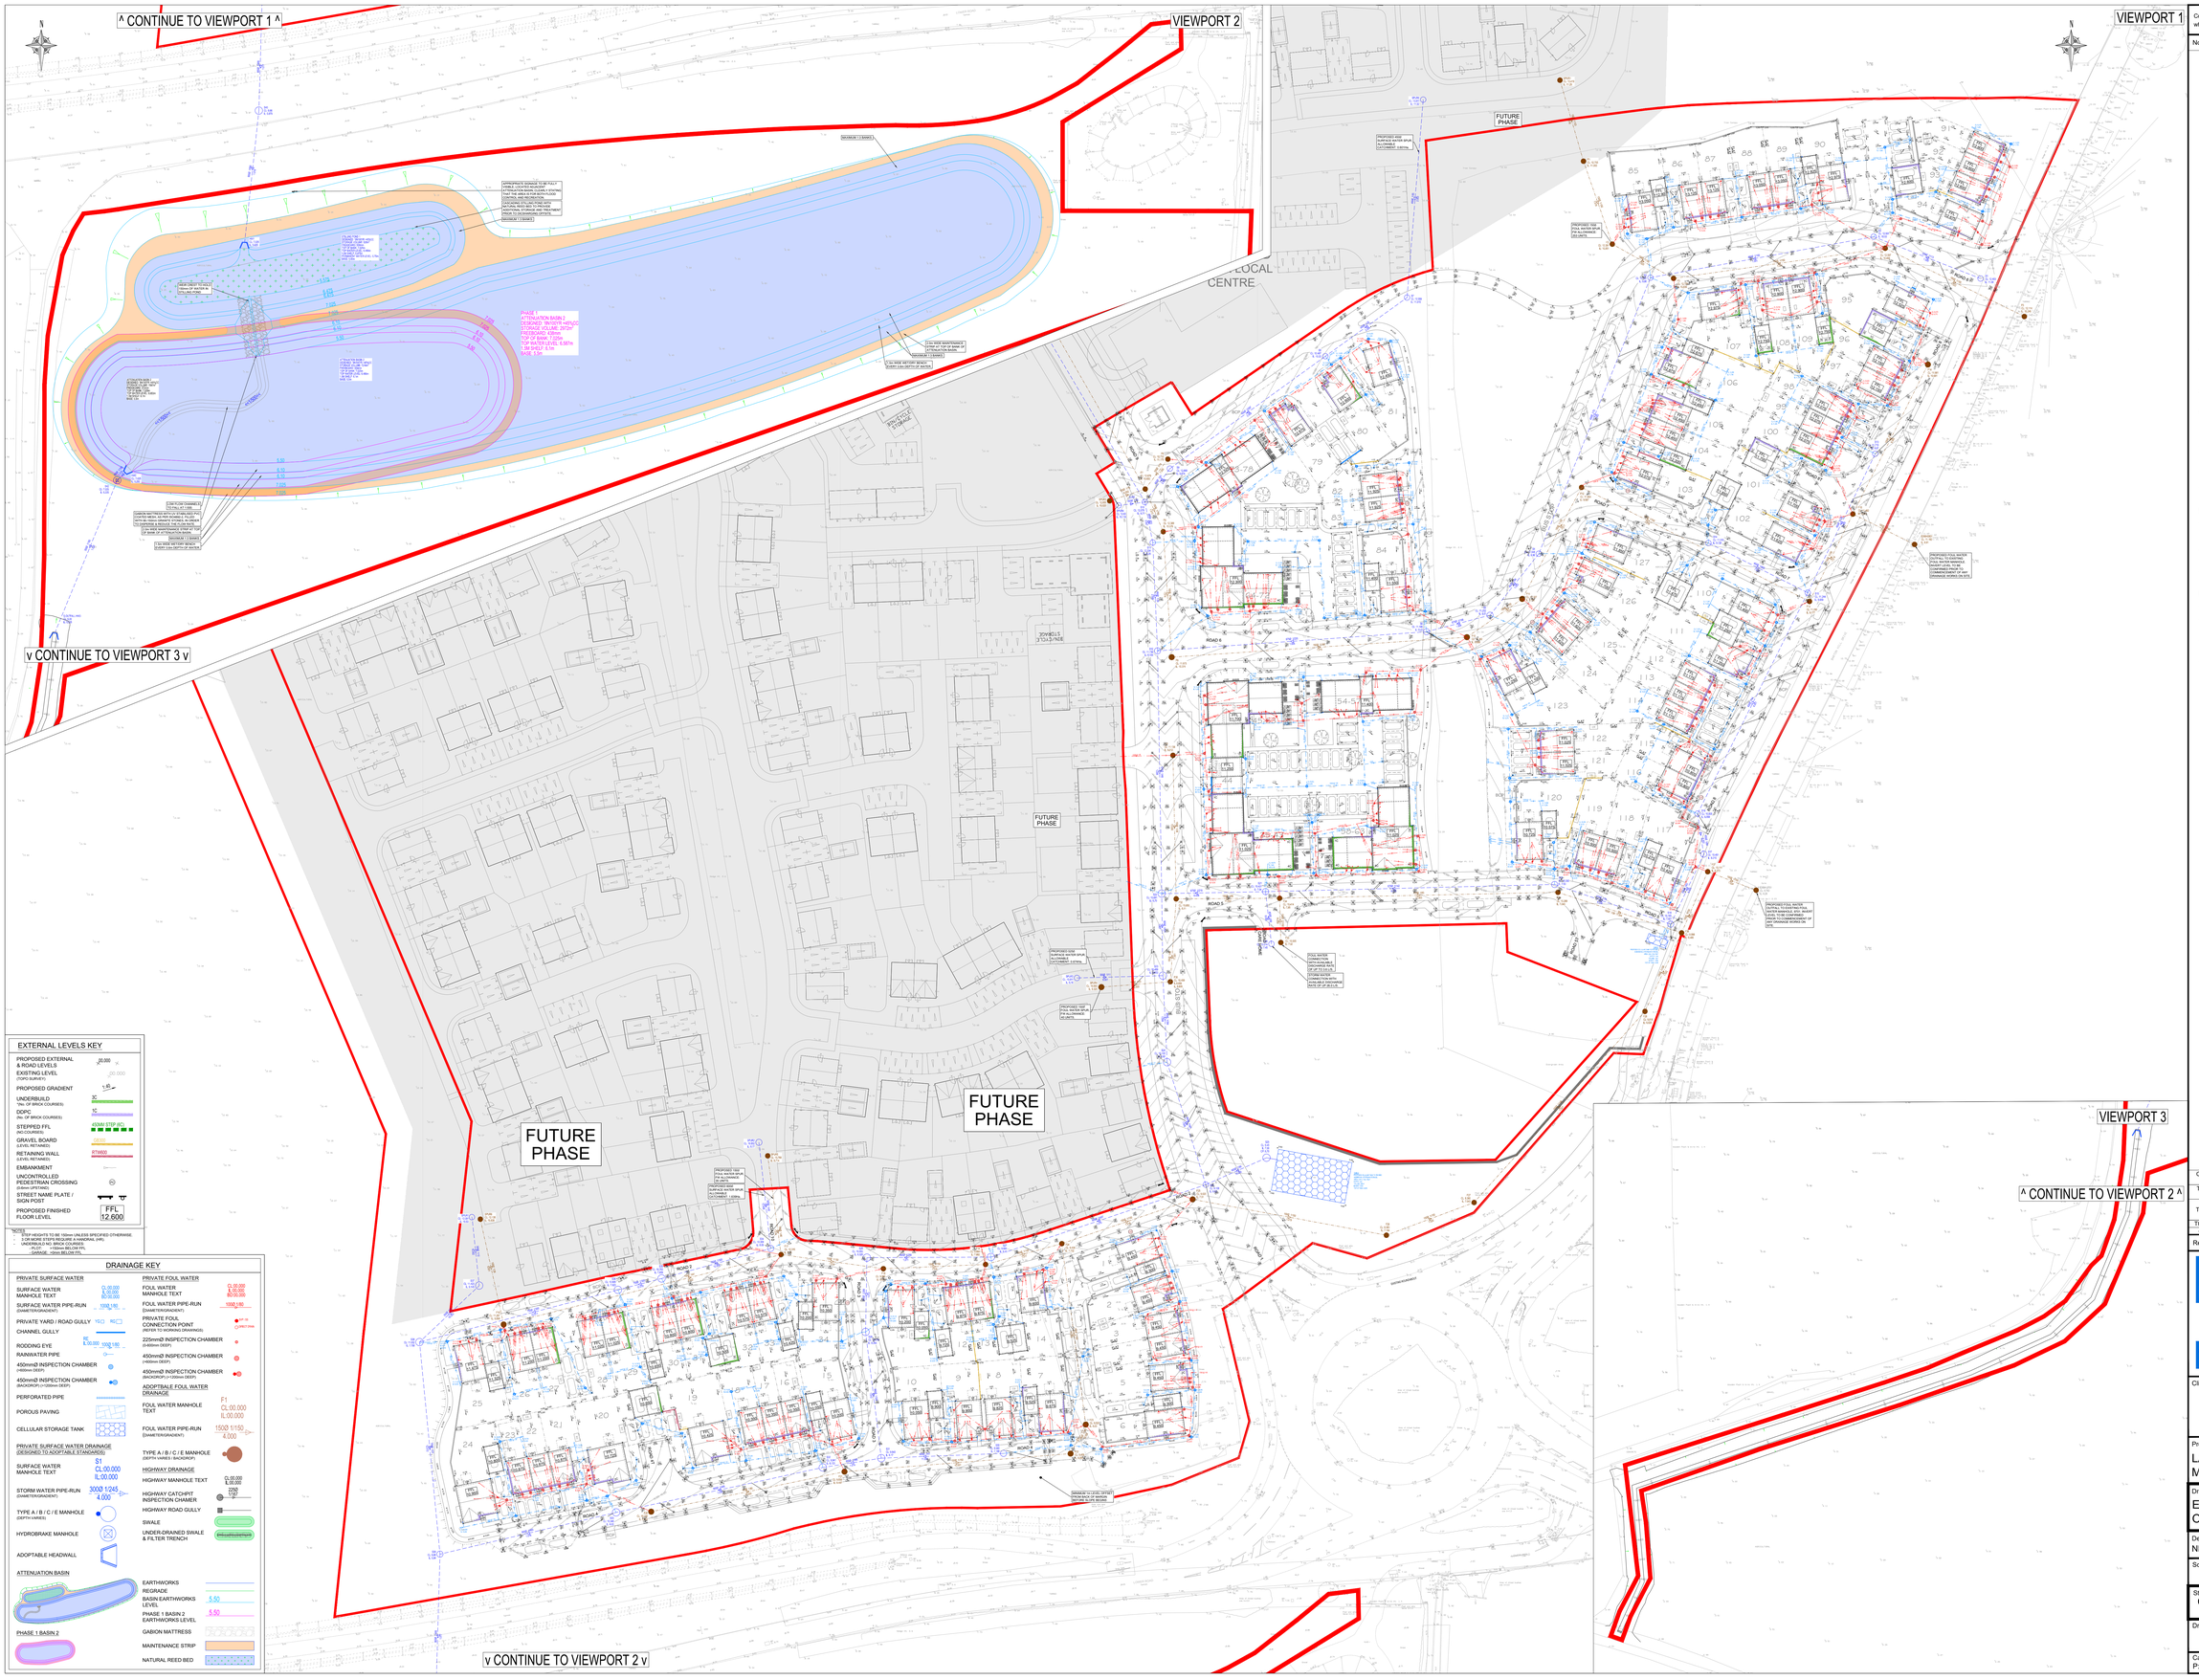
^ CONTINUE TO VIEWPORT 1 ^
VIEWPORT 2
VIEWPORT 1
VIEWPORT 3
^ CONTINUE TO VIEWPORT 2 ^
v CONTINUE TO VIEWPORT 3 v
v CONTINUE TO VIEWPORT 2 v
FUTURE PHASE
FUTURE PHASE
FUTURE PHASE
LOCAL CENTRE
PHASE 1
ATTENUATION BASIN 2
TOTAL STORAGE VOLUME
STORAGE VOLUME 3600m3
FREEBOARD 428mm
TOP OF BANK 7.07m
TOP WATER LEVEL 6.567m
INVERT LEVEL 6.1m
BASE 5.5m
ROAD 1
ROAD 2
ROAD 3
ROAD 4
ROAD 5
ROAD 6
ROAD 7
ROAD 8
ROAD 9
