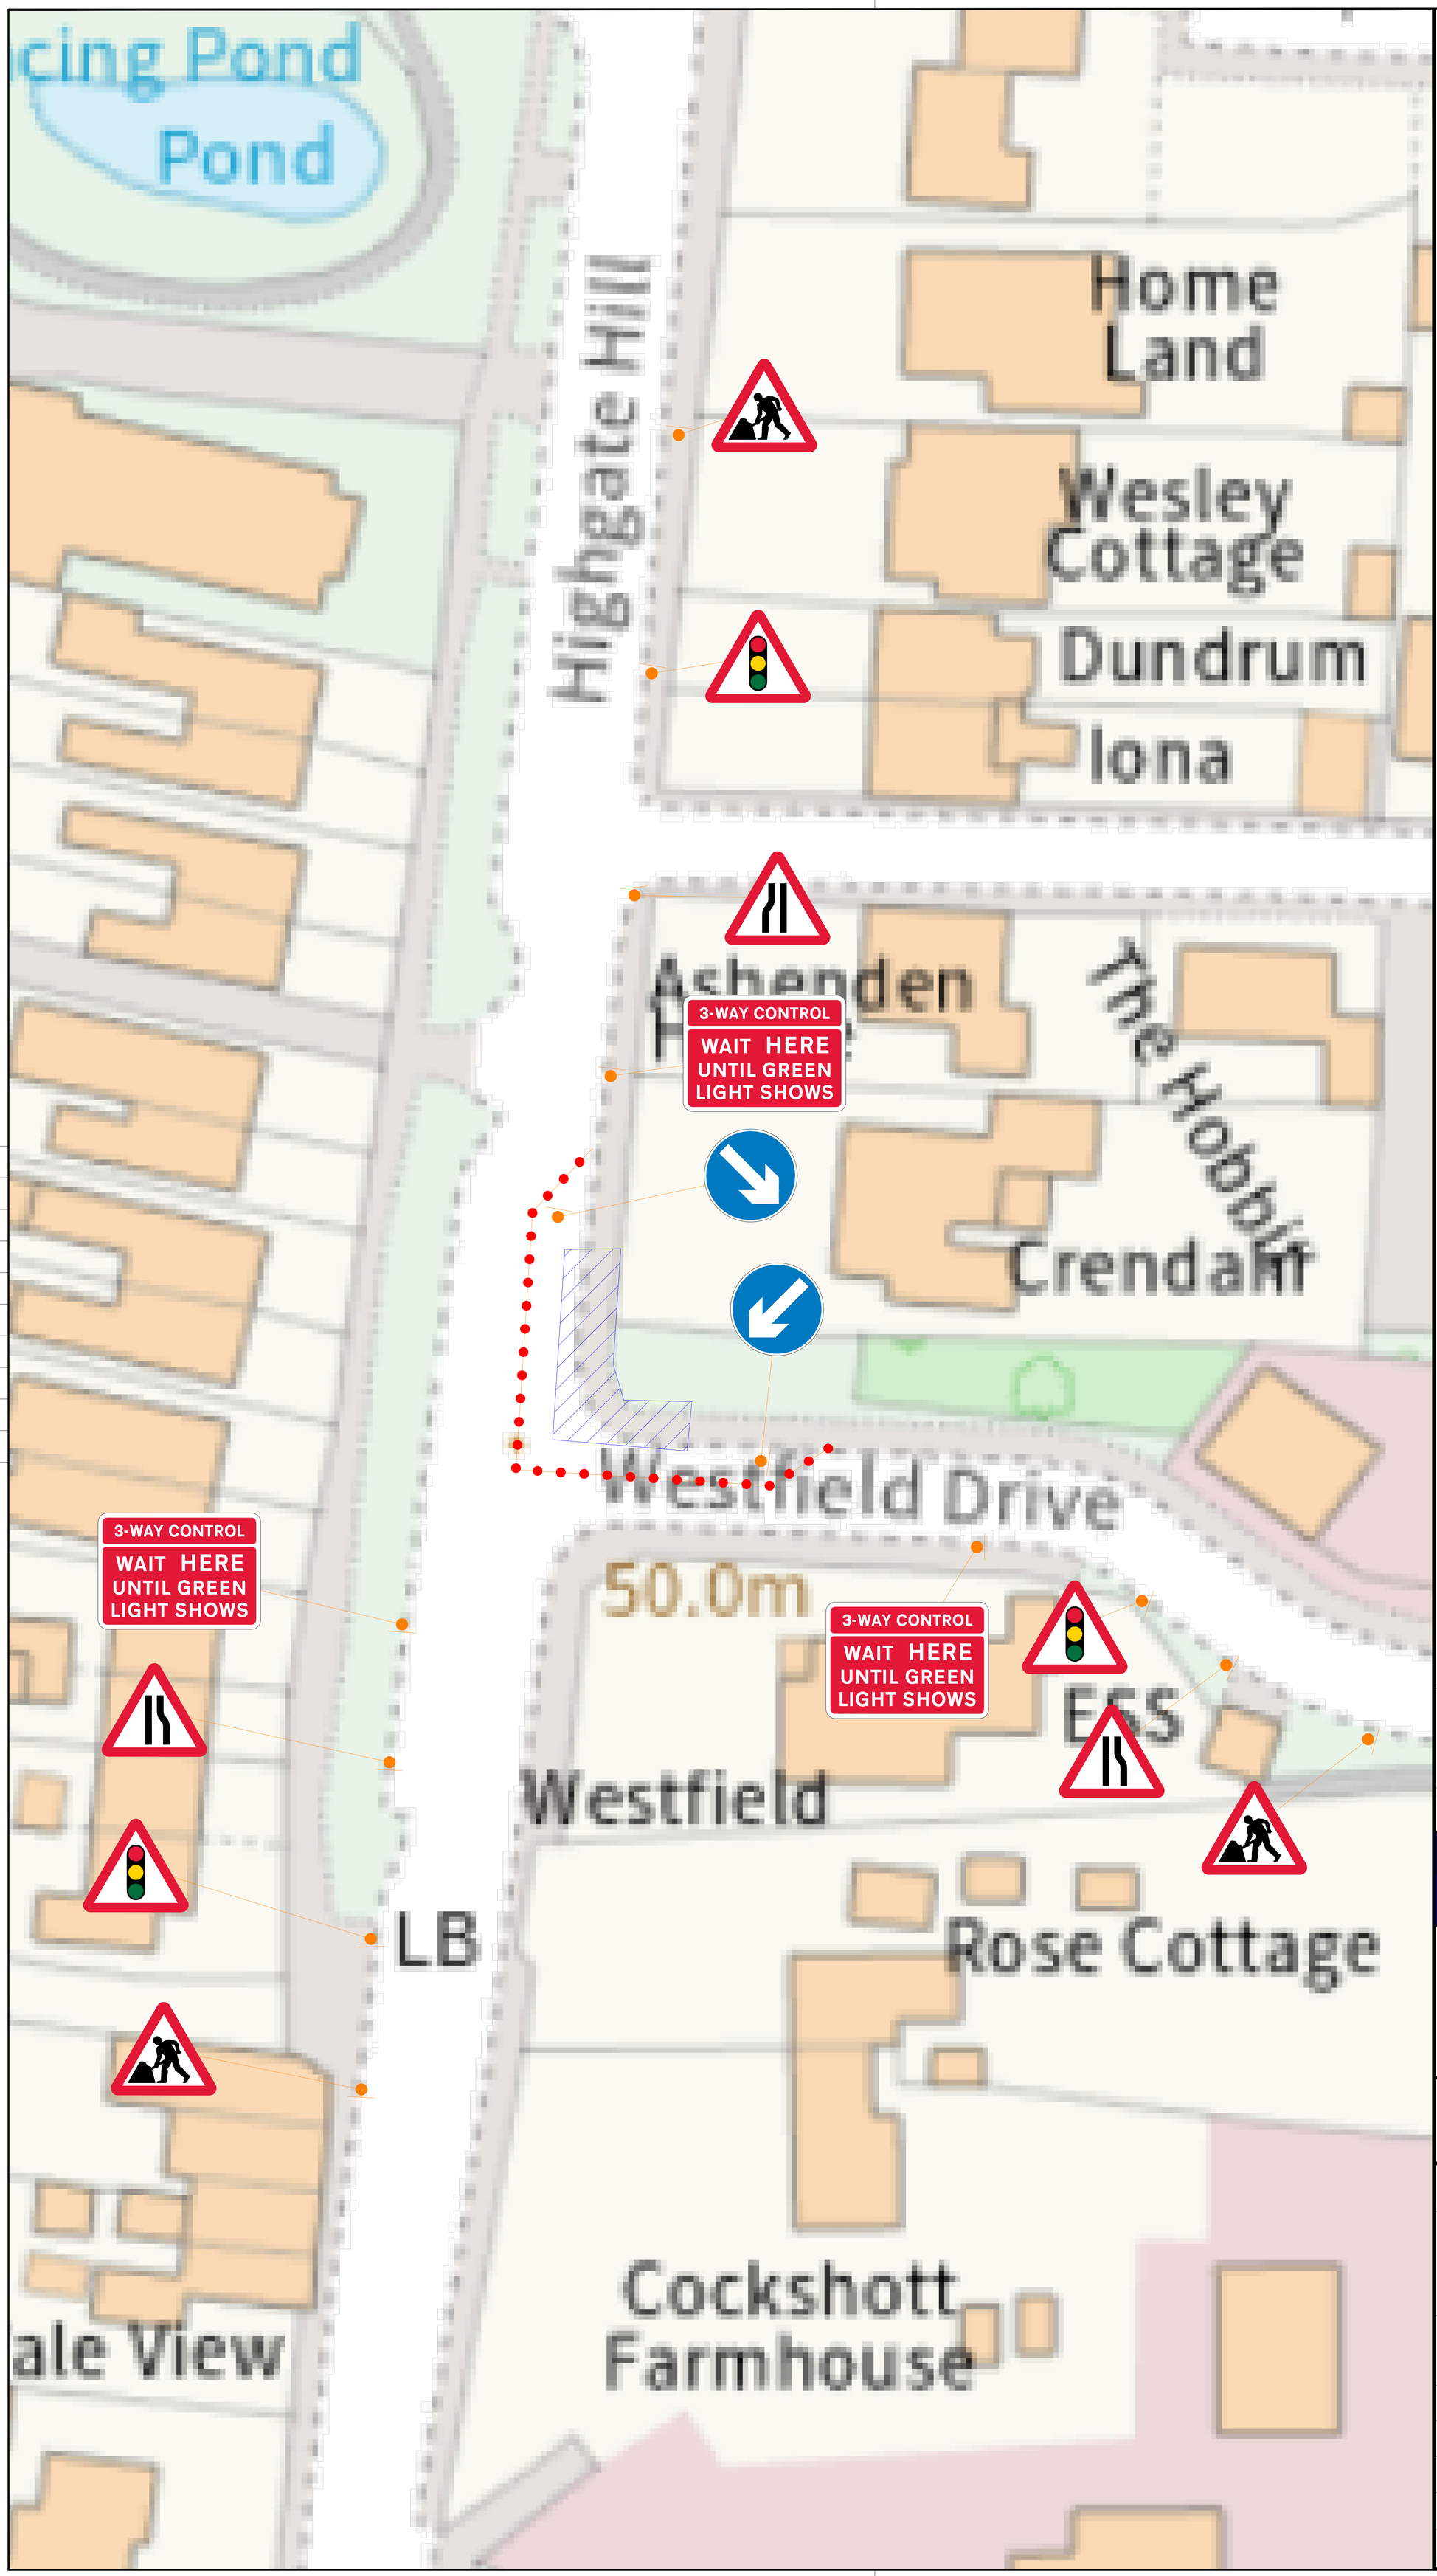


Legend

SIGN

BARRIER

CONE

Rev.	Date	Description	By

HOULIHAN

Head Office:
J2 Brooklands Close
Sunbury On Thames
Surrey
TW16 7D

Client	Dandara	
Site Address	Highgate Hill Hawkhurst TN16	
Drawing title	Traffic Management Plan	
Project No	DD-HH-S278	
Date	02.09.2026	
Scale	Not to Scale	
Drawn by	JR	Sheet No
Checked by	JR	1