
A1

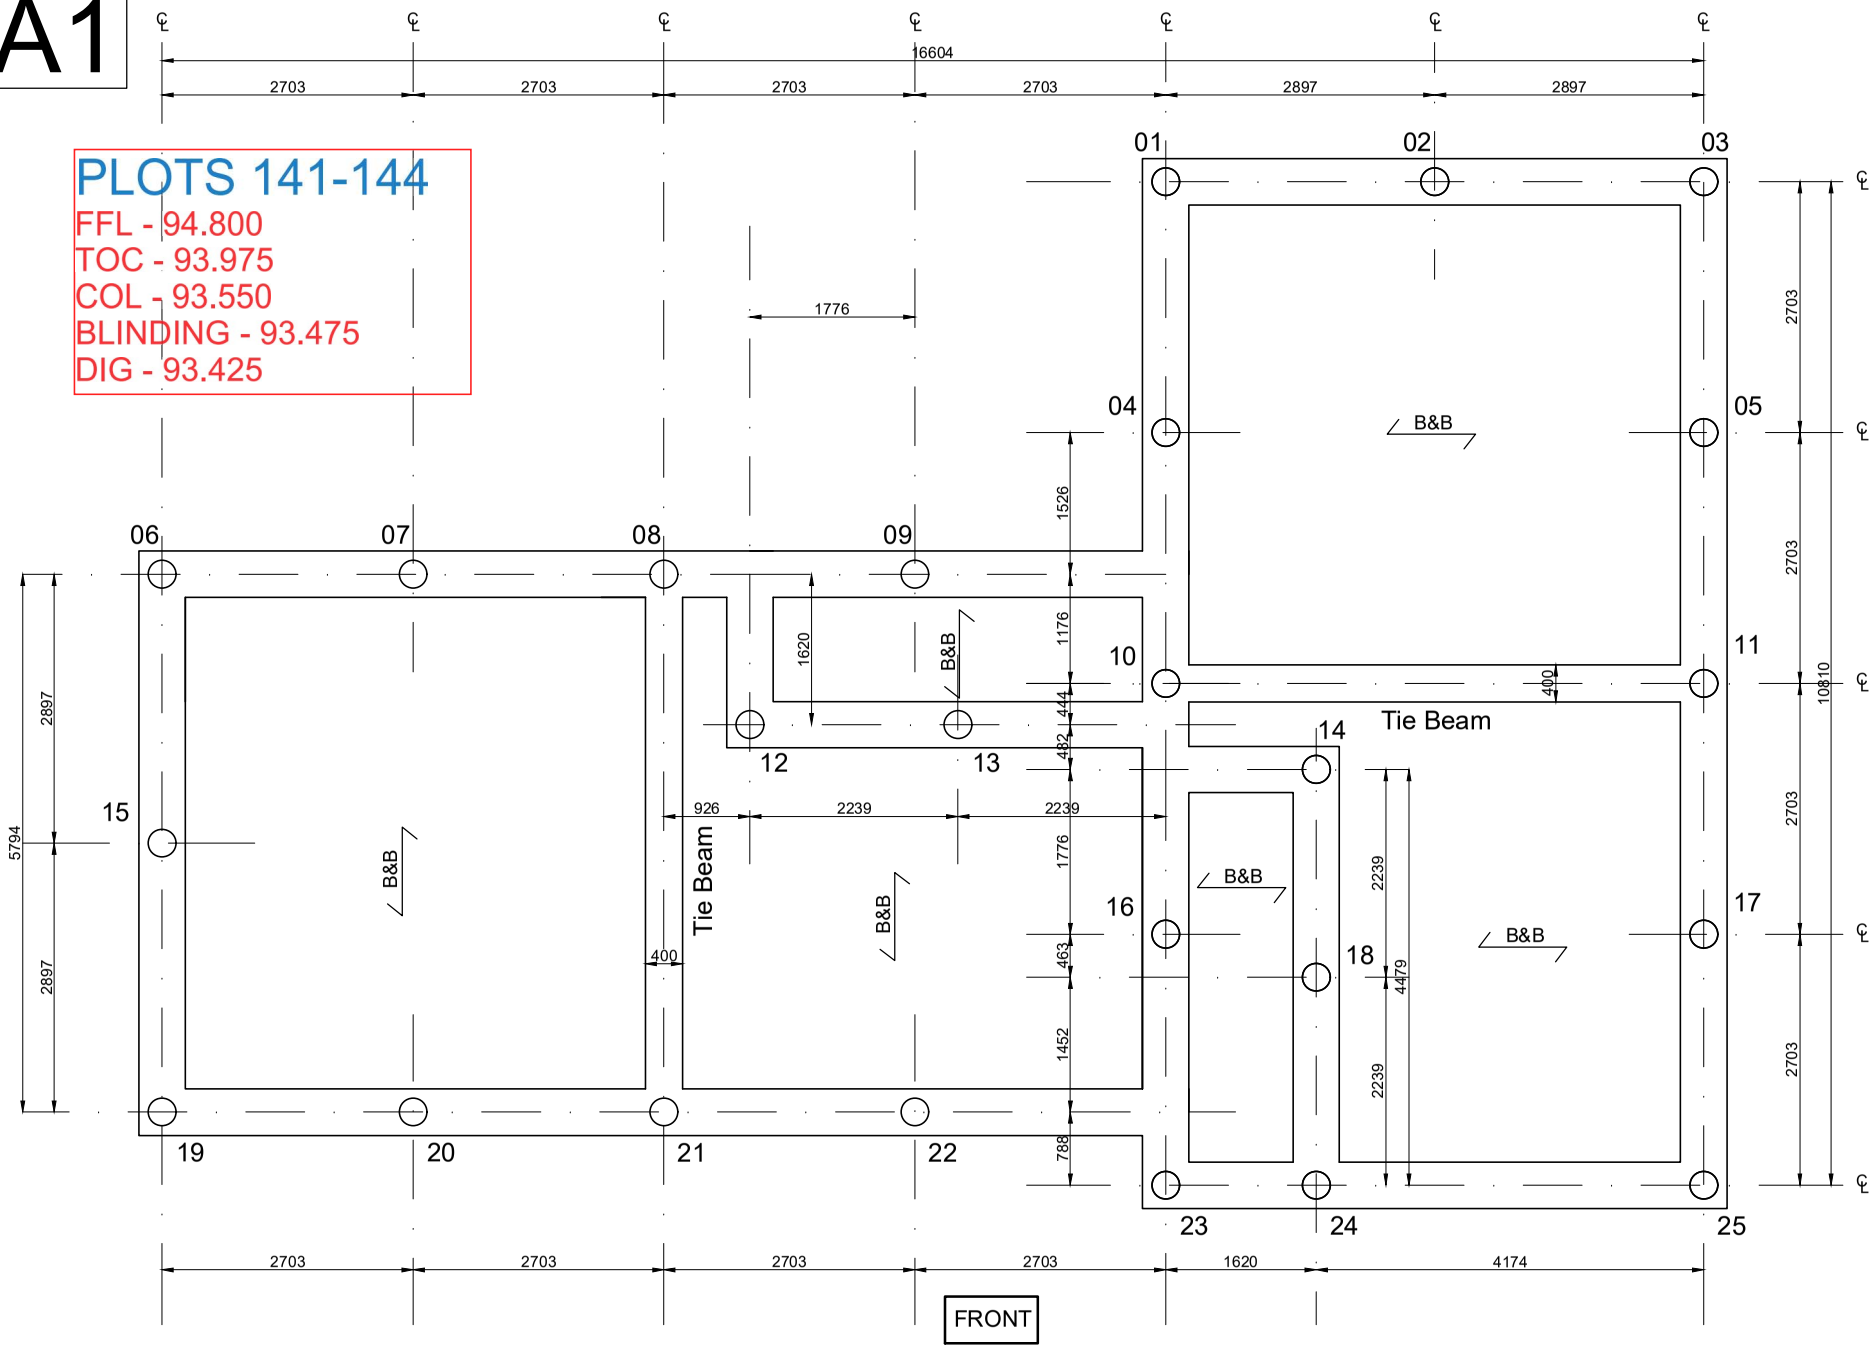

PILE AND GROUND BEAM LAYOUT

PLOTS 141-142
AL11 HAS (OPP)

PLOTS 143-144
AL11 HAS (AS)